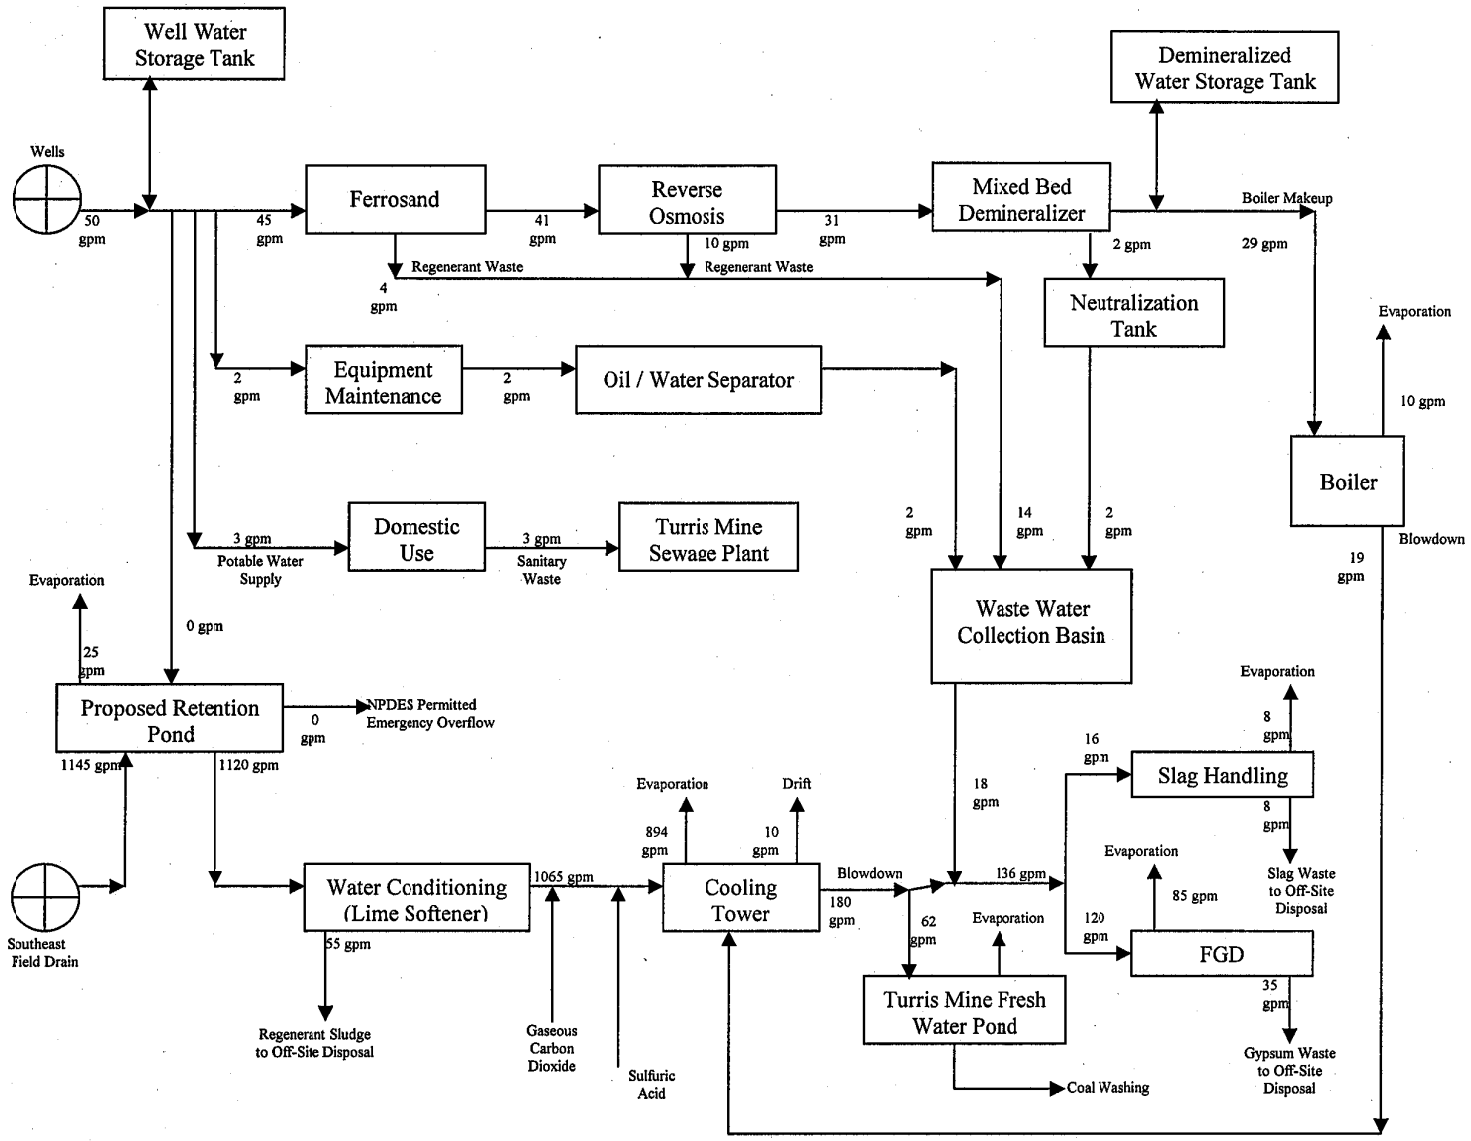Figure 2.1.6. Water flow diagram for the proposed power plant in relation to the existing Turris Mine