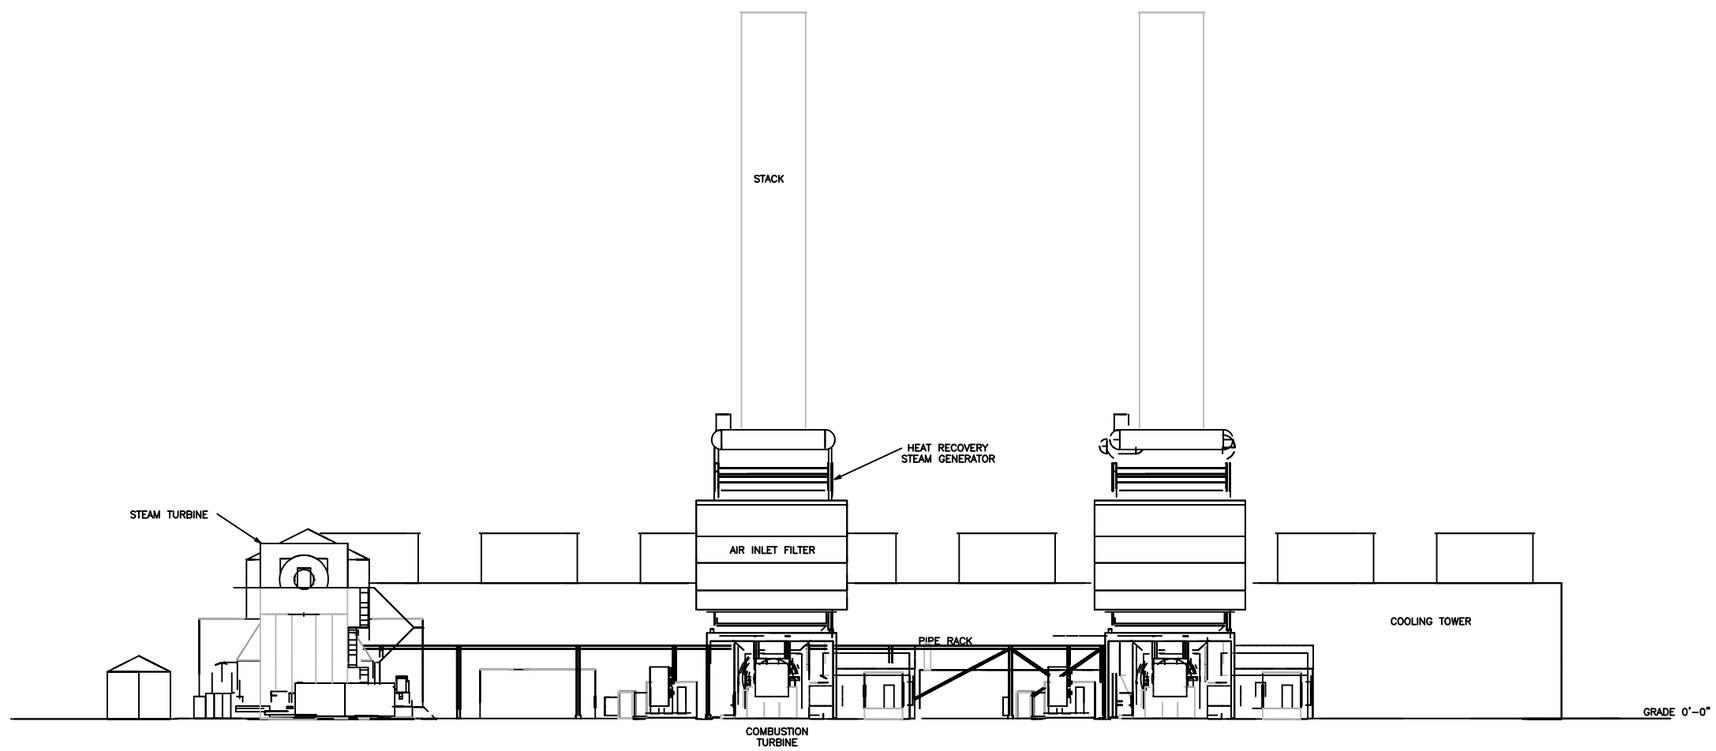

ELEVATION – C – C – LOOKING EAST
DRAWING GA-2

PRELIMINARY

16' 0' 16' 32'

NOT FOR CONSTRUCTION

DRAWING RELEASE RECORD

REV.	DATE REL'D.	PREPARED	REVIEWED	APPROVED	PURPOSE	FILM

DRAWING RELEASE RECORD

REV.	DATE REL'D.	PREPARED	REVIEWED	APPROVED	PURPOSE	FILM
1	12/18/00	G.R. KUJAWA	S.L. WAHLERT	K.T. KOSTAL	ISSUED FOR PROPOSAL	
2	12/26/00	G.R. KUJAWA	S.L. WAHLERT	K.T. KOSTAL	ISSUED FOR PROPOSAL	

SCALE

PROJECT NUMBER
10955-000

GENERAL ARRANGEMENT
ELEVATION
UMATILLA COMBINED CYCLE
POWER PLANT

PG&E NATIONAL
ENERGY GROUP

Sargent & Lundy LLC

DRAWING NO. FIGURE2-6B
REV. 2
SHEET OF

FIGURE2-6B