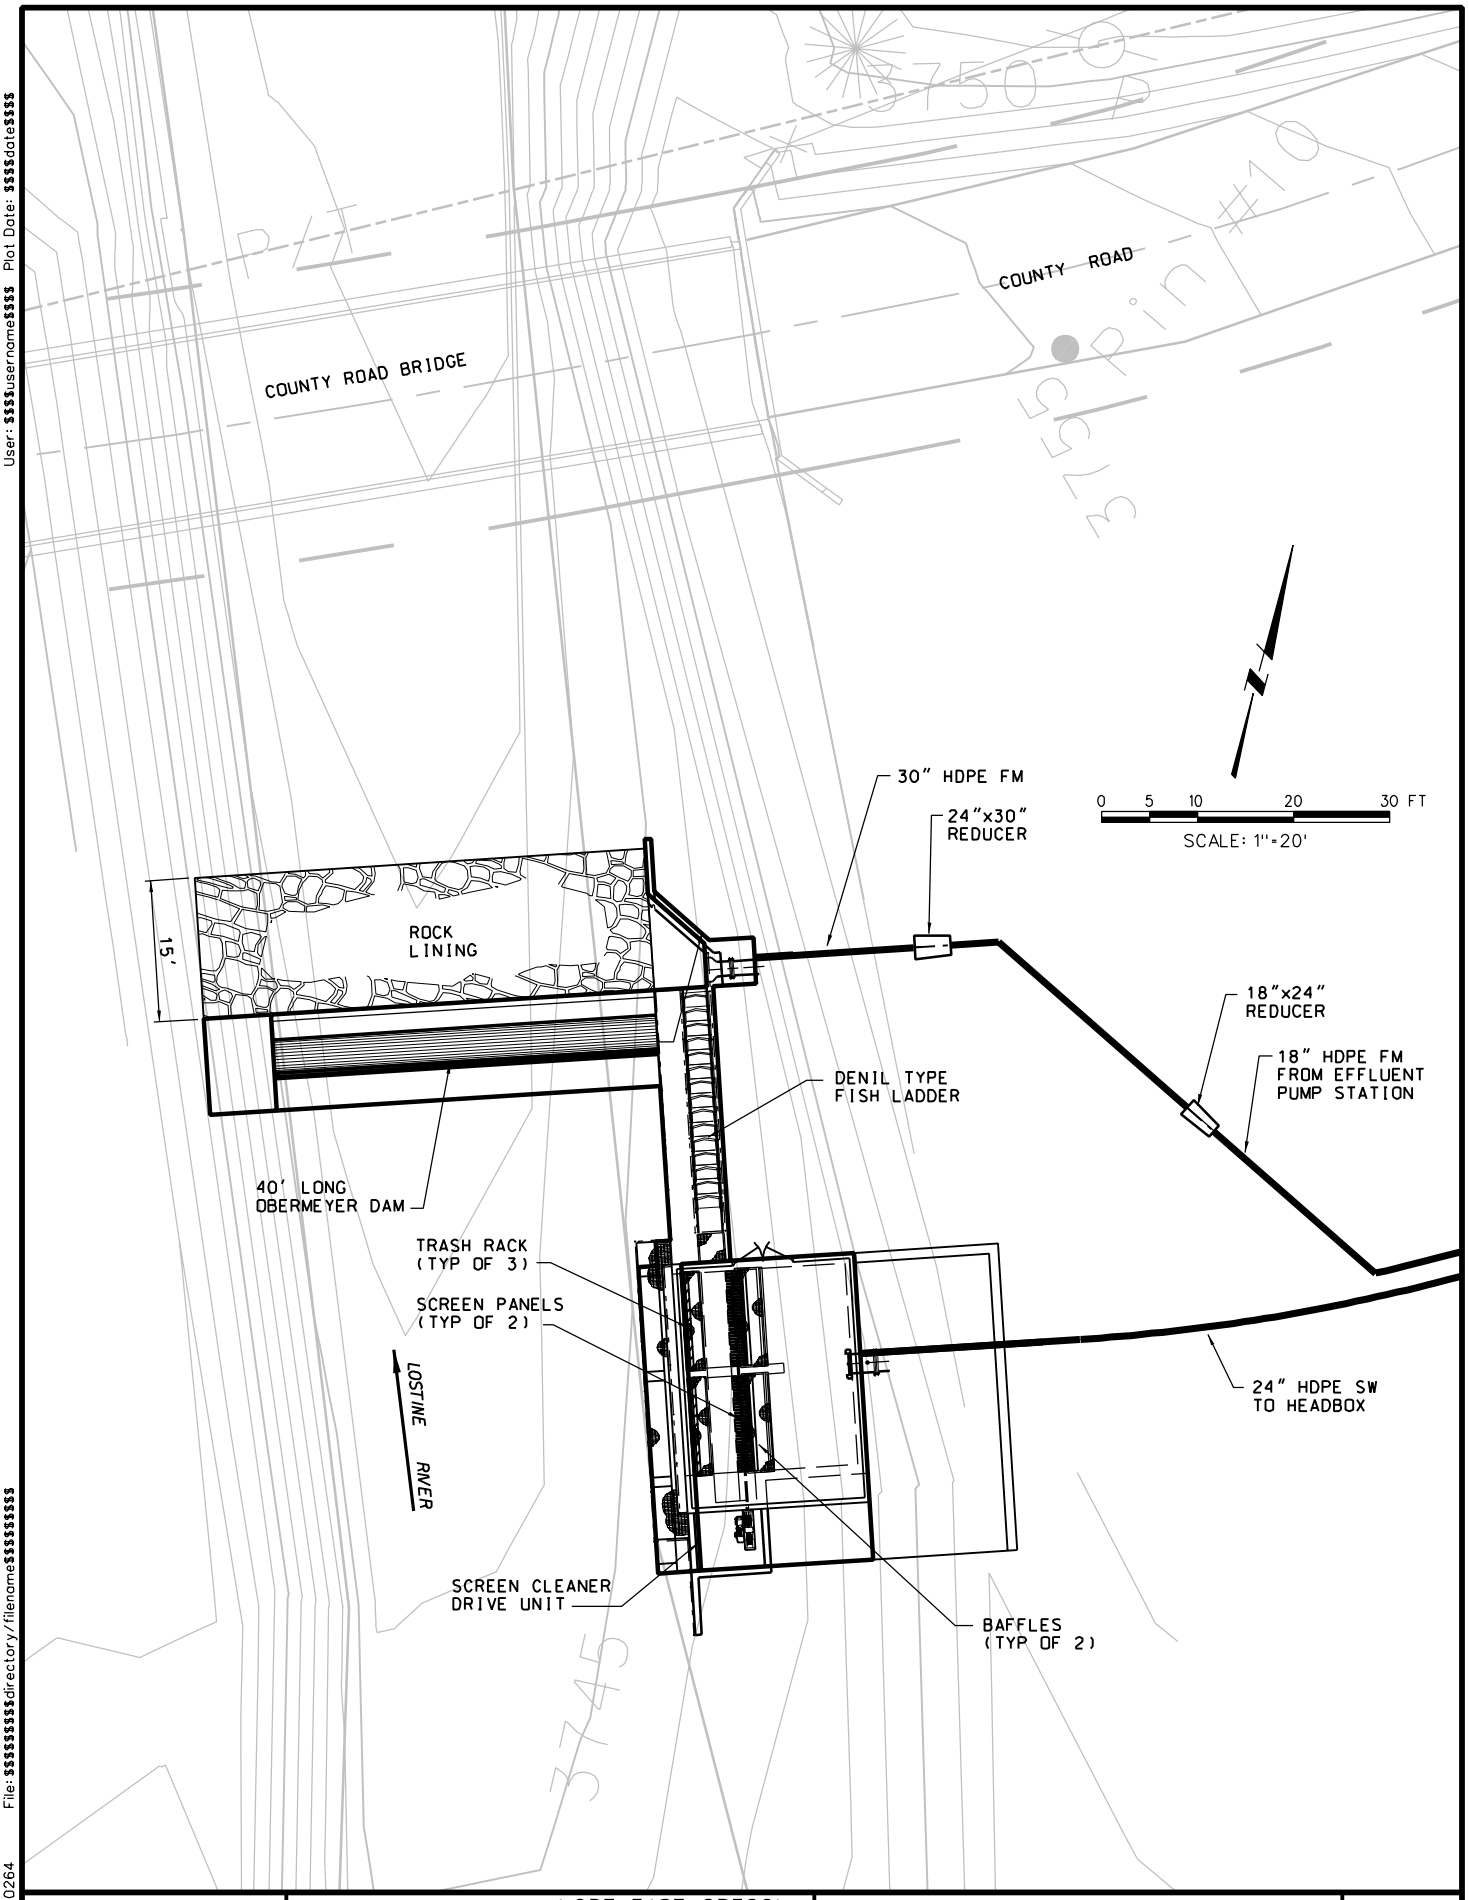

Bonneville Power Administration

NORTHEAST OREGON HATCHERY PROGRAM

GRANDE RONDE IMNAHA SPRING CHINOOK PROJECT

LOSTINE RIVER HATCHERY INTAKE SITE PLAN

FIGURE 2-5

User: $$$$username$$$$ Plot Date: $$$$date$$$$
File: $$$$$$$$$$$directory/filename$$$$$$$$$$$
Job No: 1520264