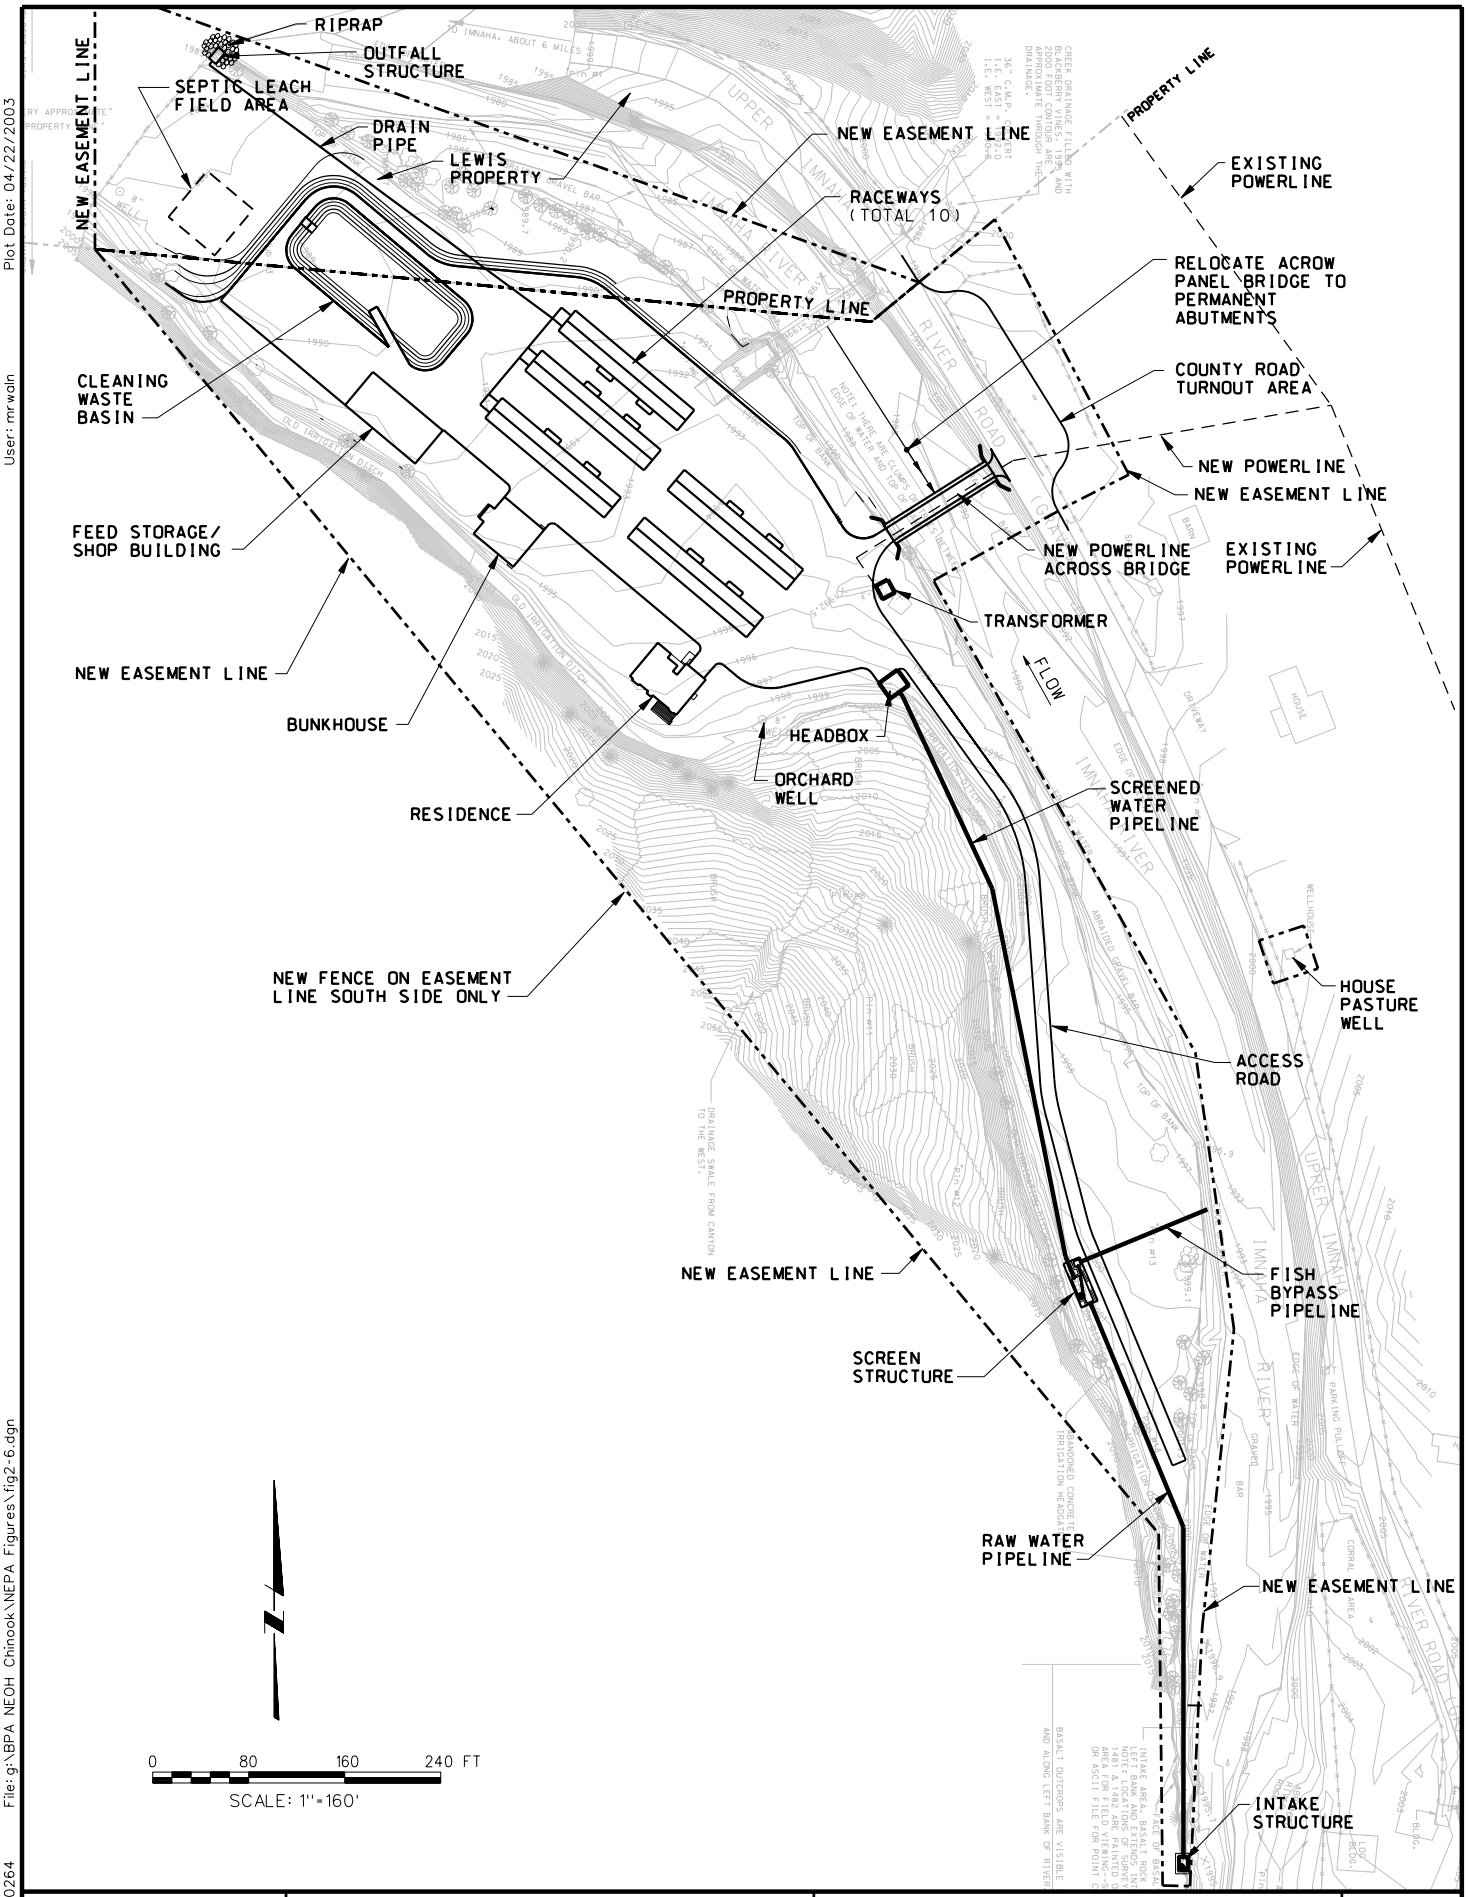

Bonneville Power Administration

NORTHEAST OREGON HATCHERY PROGRAM

GRANDE RONDE IMNAHA SPRING CHINOOK PROJECT

IMNAHA FINAL REARING FACILITY SITE PLAN

FIGURE 2-6

Job No: 1520264 File: g:\BPA NEOH Chinook\NEPA Figures\fig2-6.dgn User: mrwaln Plot Date: 04/22/2003