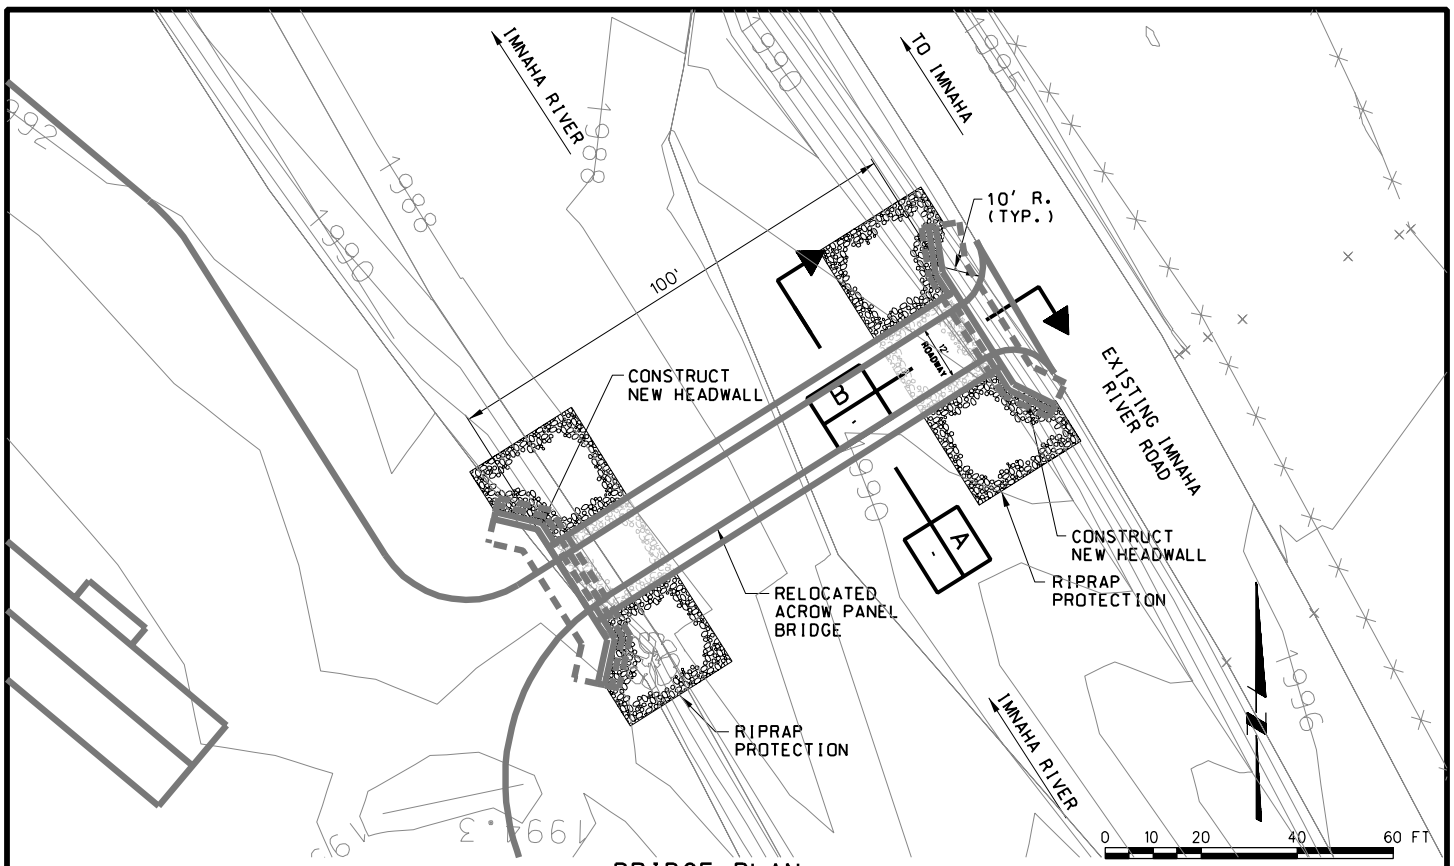

BRIDGE PLAN

SCALE: 1"=40'

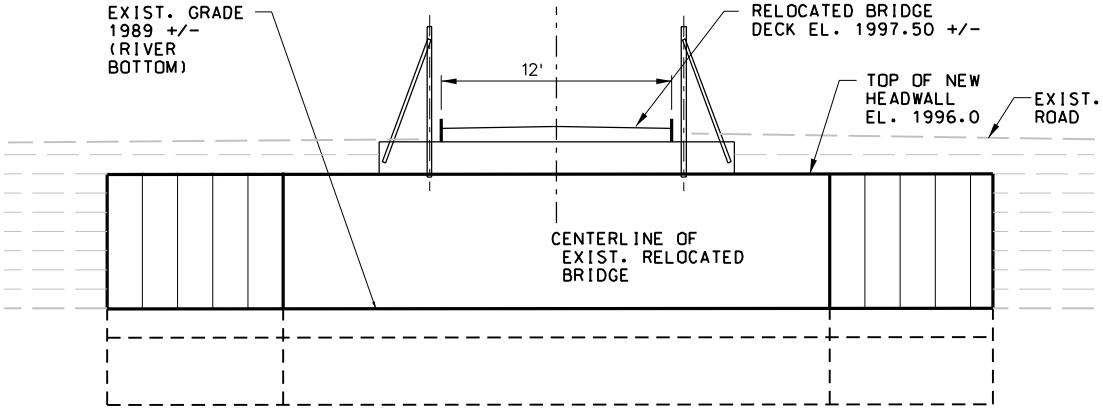

SECTION A

SCALE: 1"=10'

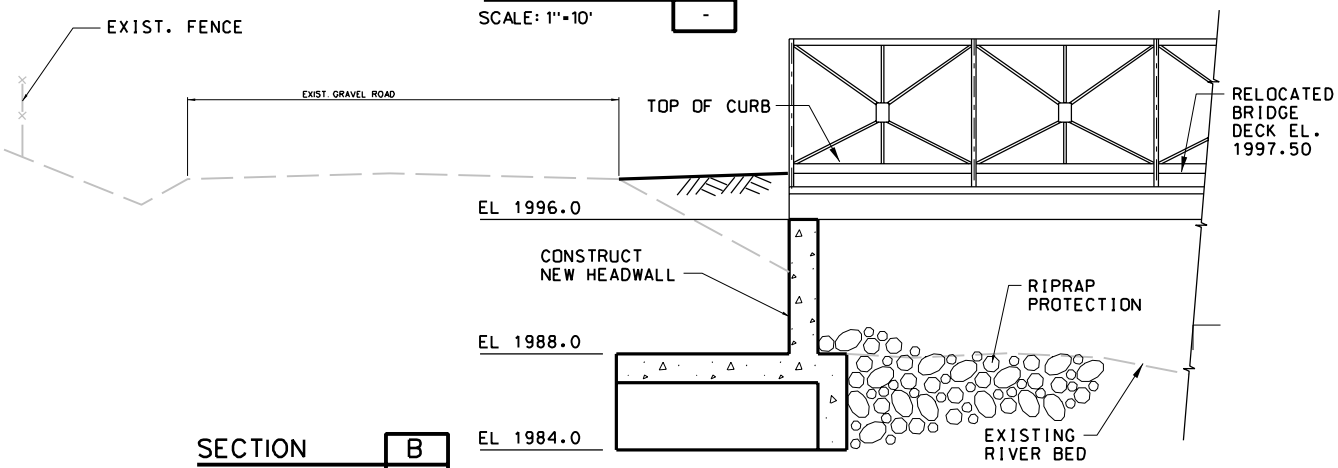

SECTION B

SCALE: 1"=10'

Bonneville Power Administration	NORTHEAST OREGON HATCHERY PROGRAM GRANDE RONDE IMNAHA SPRING CHINOOK PROJECT	IMNAHA FINAL REARING FACILITY BRIDGE RELOCATION PLAN AND SECTIONS	FIGURE 2-7

User: $$$$username$$$$ Plot Date: $$$$date$$$$

File: $$$$$$$$$$directory/filename$$$$$$$$$$

Job No: 1520264