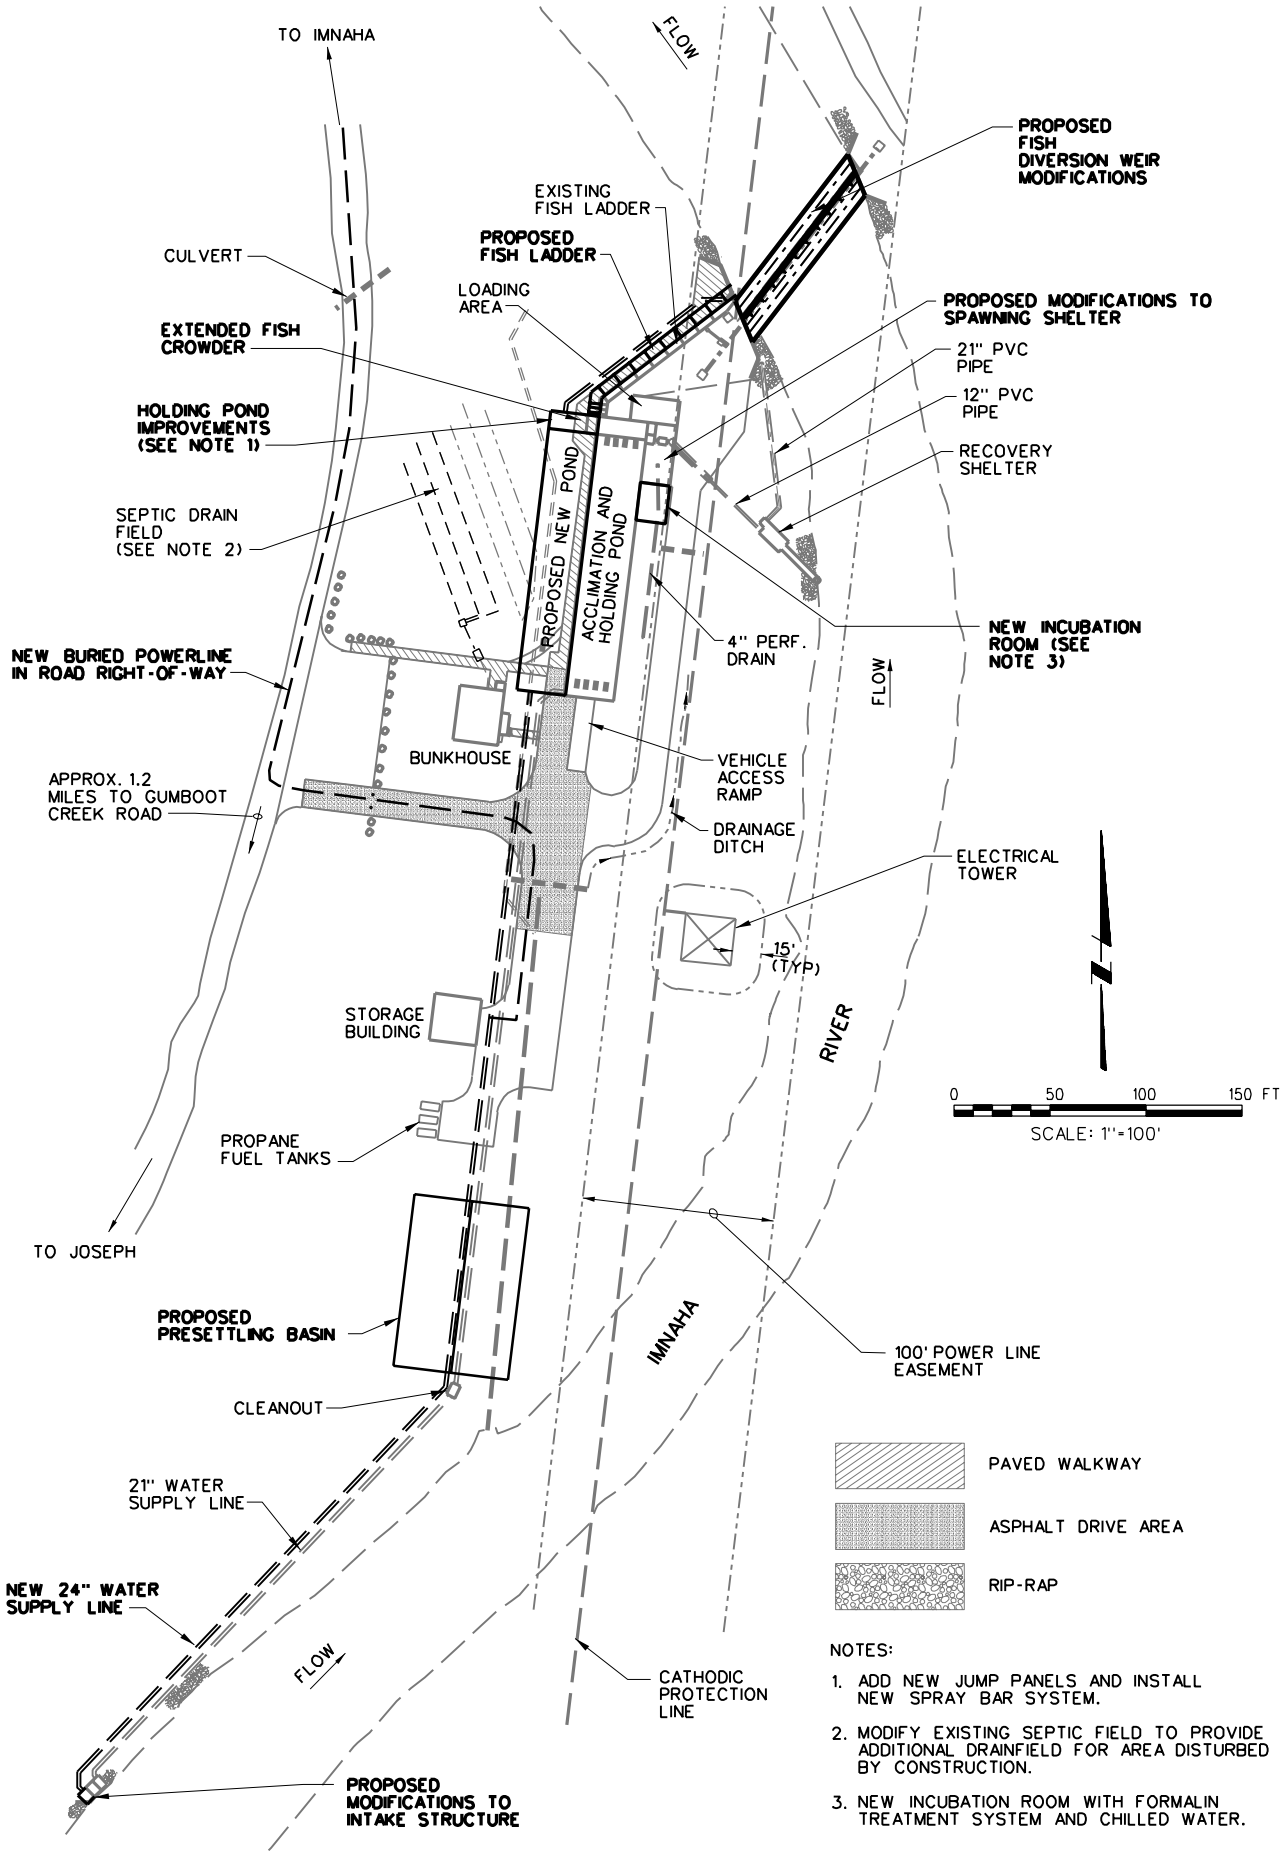

NOTES:

1. ADD NEW JUMP PANELS AND INSTALL NEW SPRAY BAR SYSTEM.
2. MODIFY EXISTING SEPTIC FIELD TO PROVIDE ADDITIONAL DRAINFIELD FOR AREA DISTURBED BY CONSTRUCTION.
3. NEW INCUBATION ROOM WITH FORMALIN TREATMENT SYSTEM AND CHILLED WATER.

Bonneville Power Administration

NORTHEAST OREGON HATCHERY PROGRAM

GRANDE RONDE IMNAHA SPRING CHINOOK PROJECT

IMNAHA SATELLITE FACILITY SITE PLAN

FIGURE 2-8

User: $$$$username$$$$ Plot Date: $$$$date$$$$
File: $$$$$$$$$$directory/filename$$$$$$$$$$
Job No: 1520264