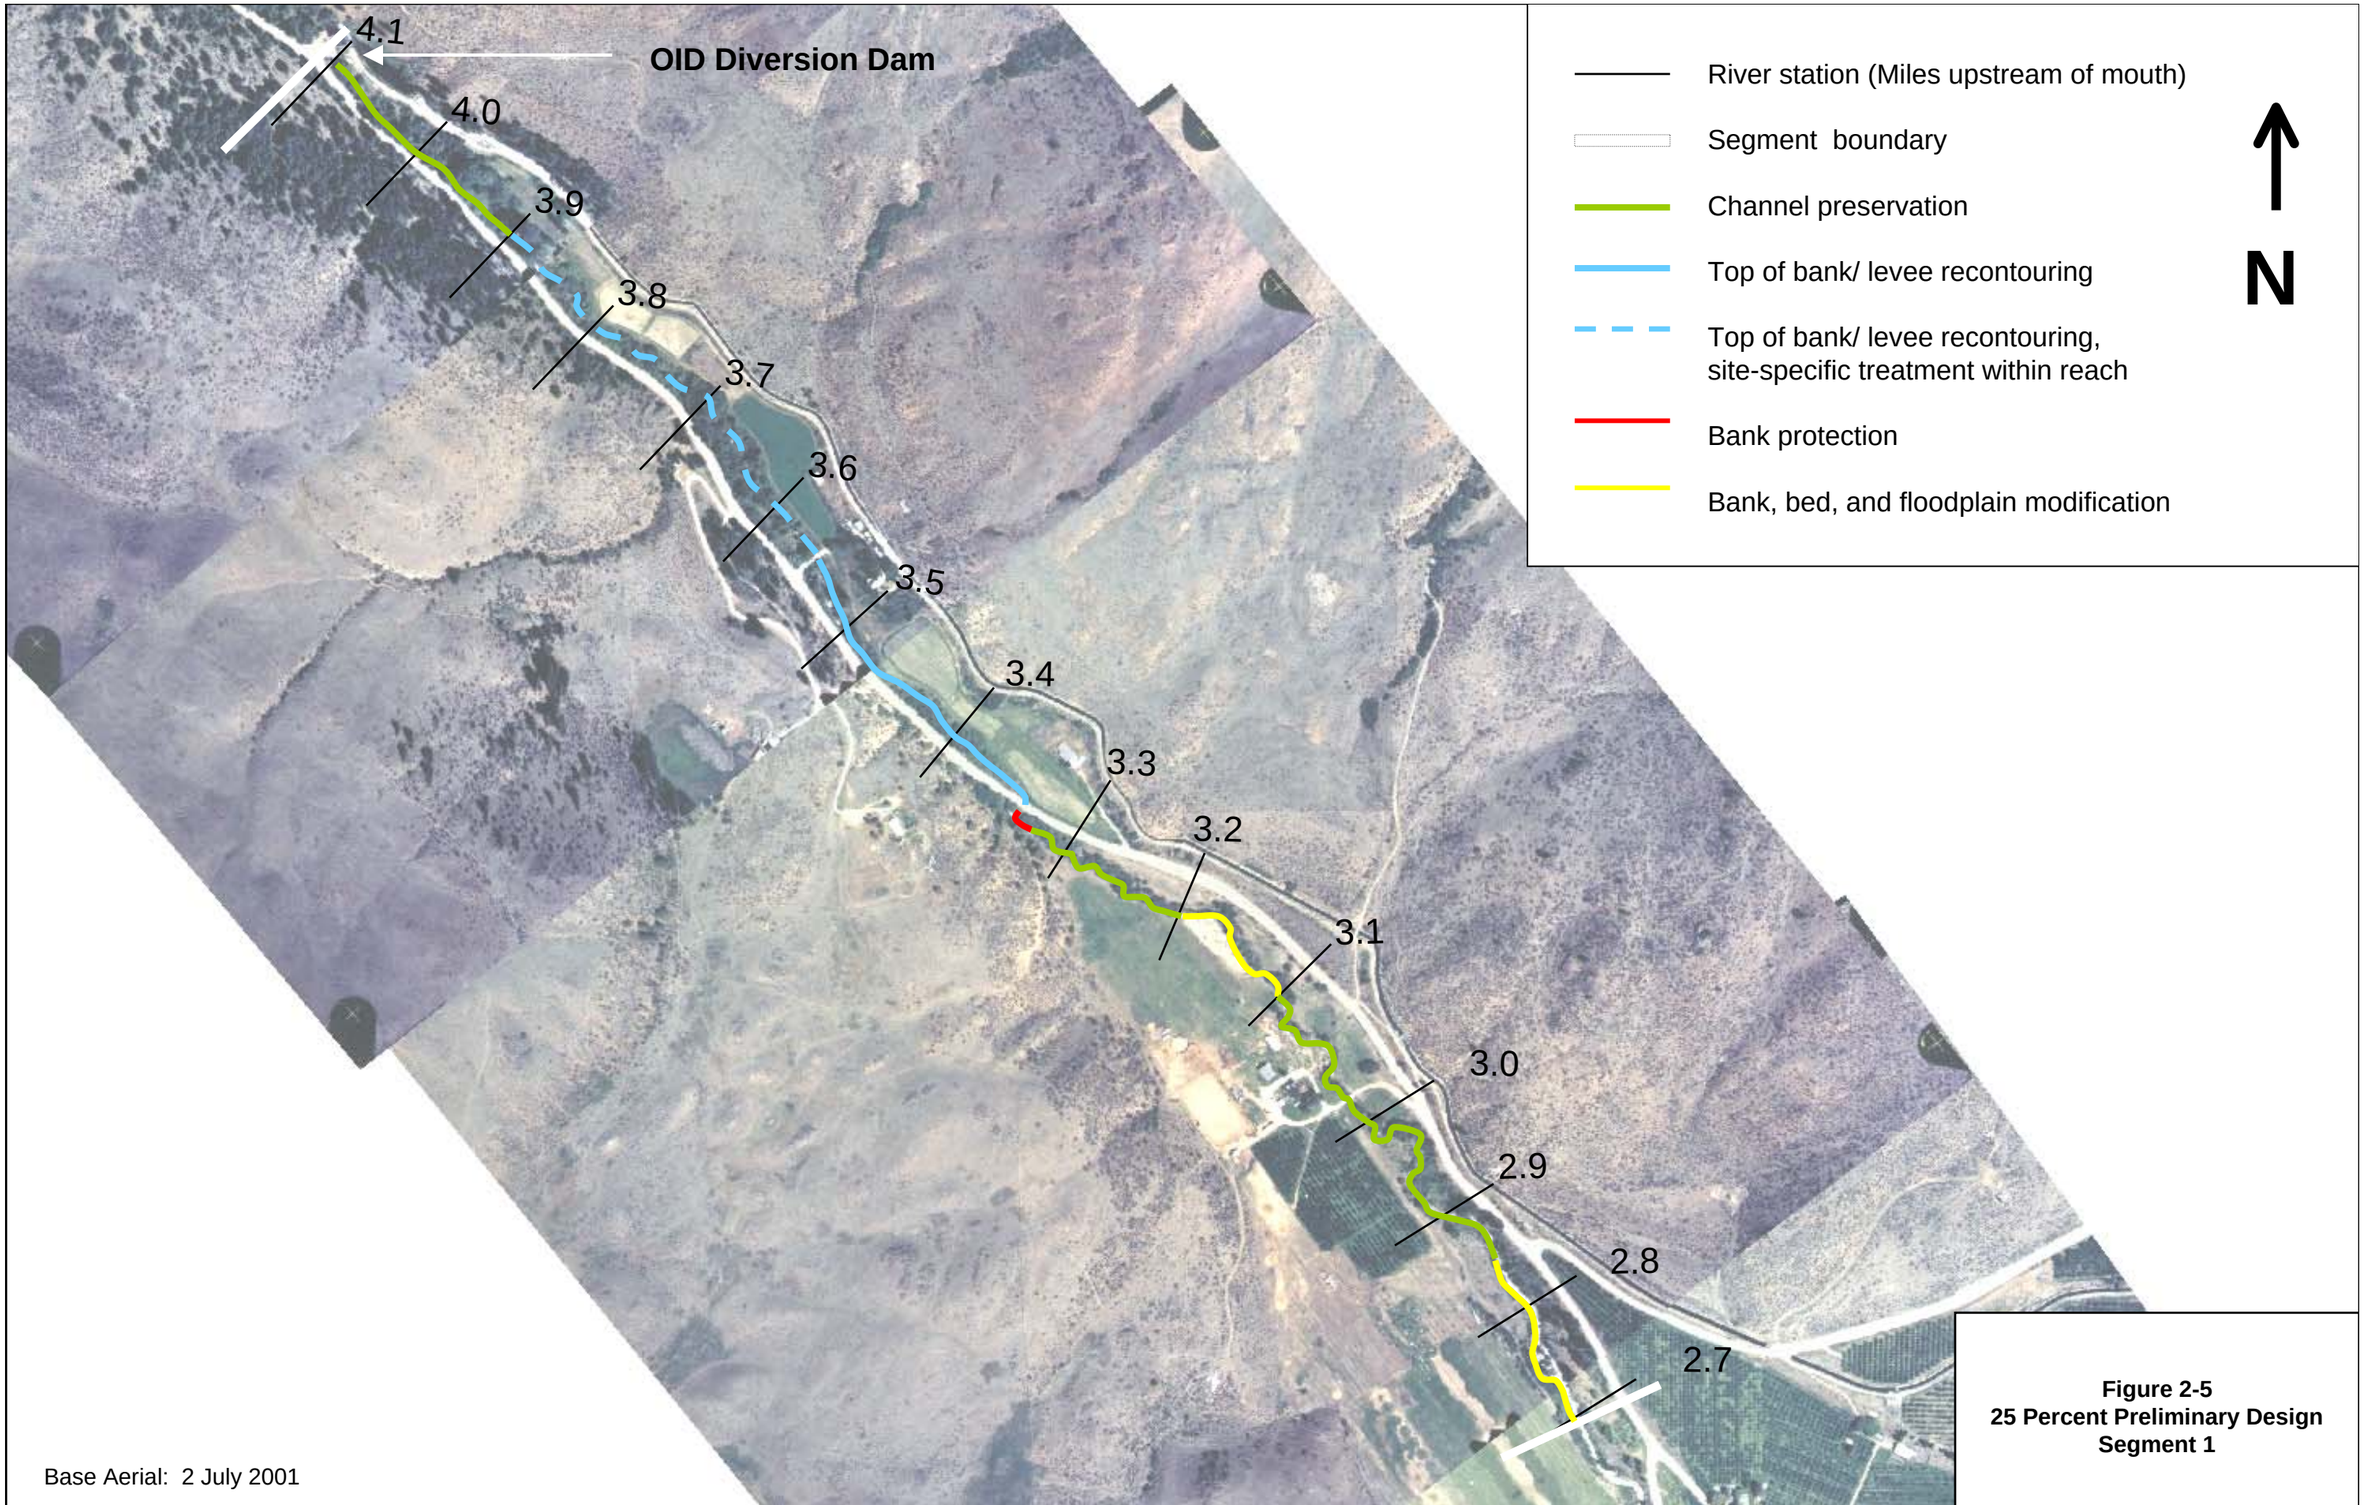

Figure 2-5
25 Percent Preliminary Design
Segment 1