Graphics Server/Graphics/Billable/BP Cherry Point/EIS/Fig-3.1-2S site Topo 8.1.03

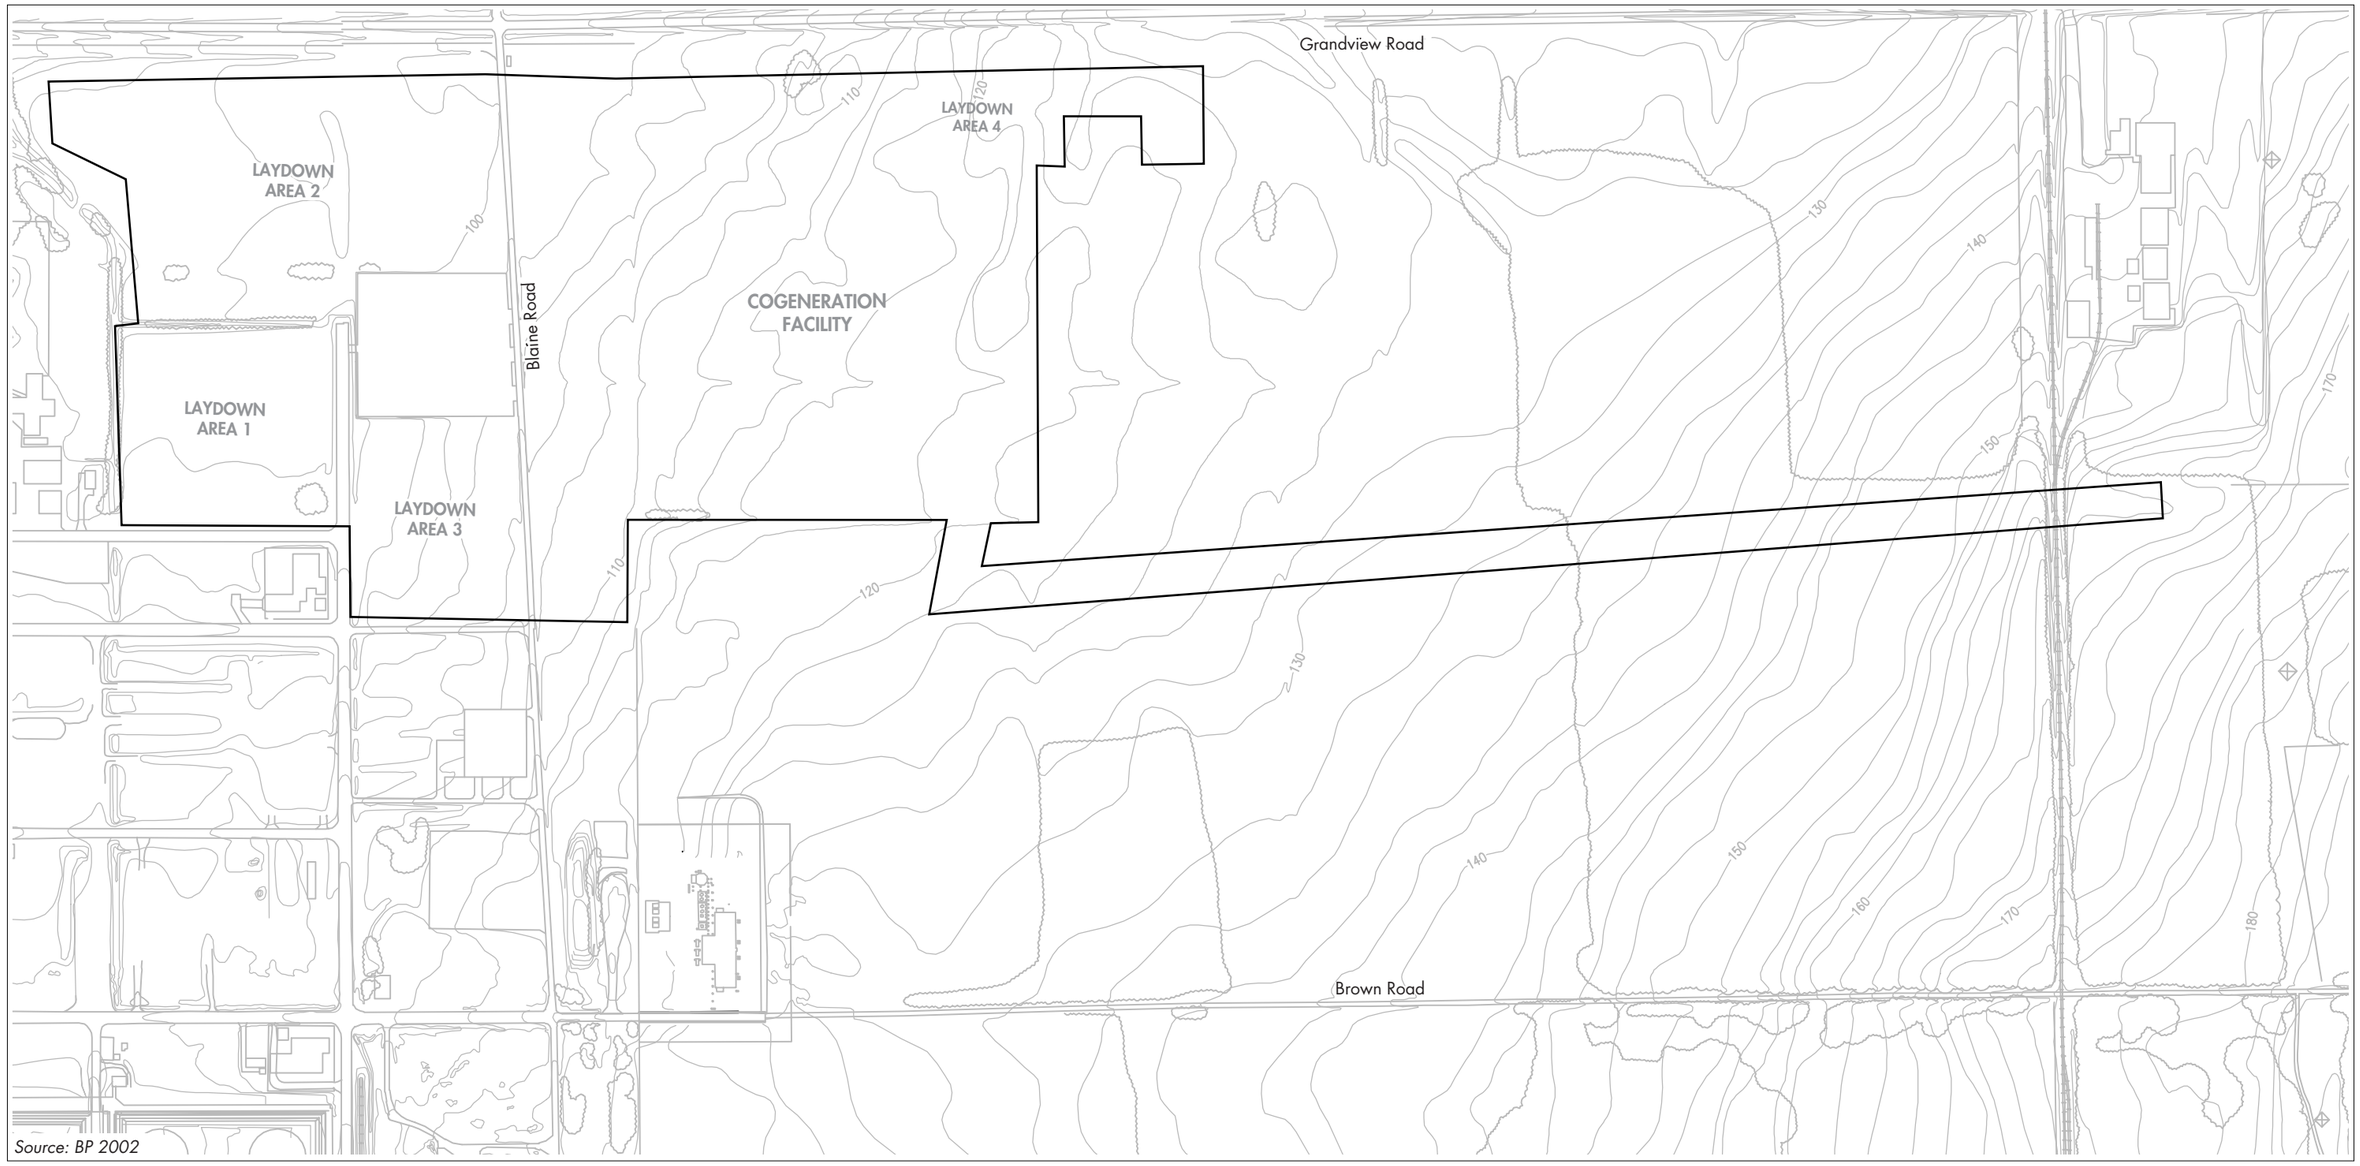

Source: BP 2002

N

0 400'

Approximate Scale in Feet

project site boundary

FIGURE 3.1-2

PROJECT SITE TOPOGRAPHY SOUTH OF GRANDVIEW ROAD

BP CHERRY POINT COGENERATION EIS

SHAPIRO & ASSOCIATES, INC.

1014003T