Graphics Server\Graphics\Billable\BP Cherry Point\EIS\Fig 3.3-2 site drainage 8.1.03

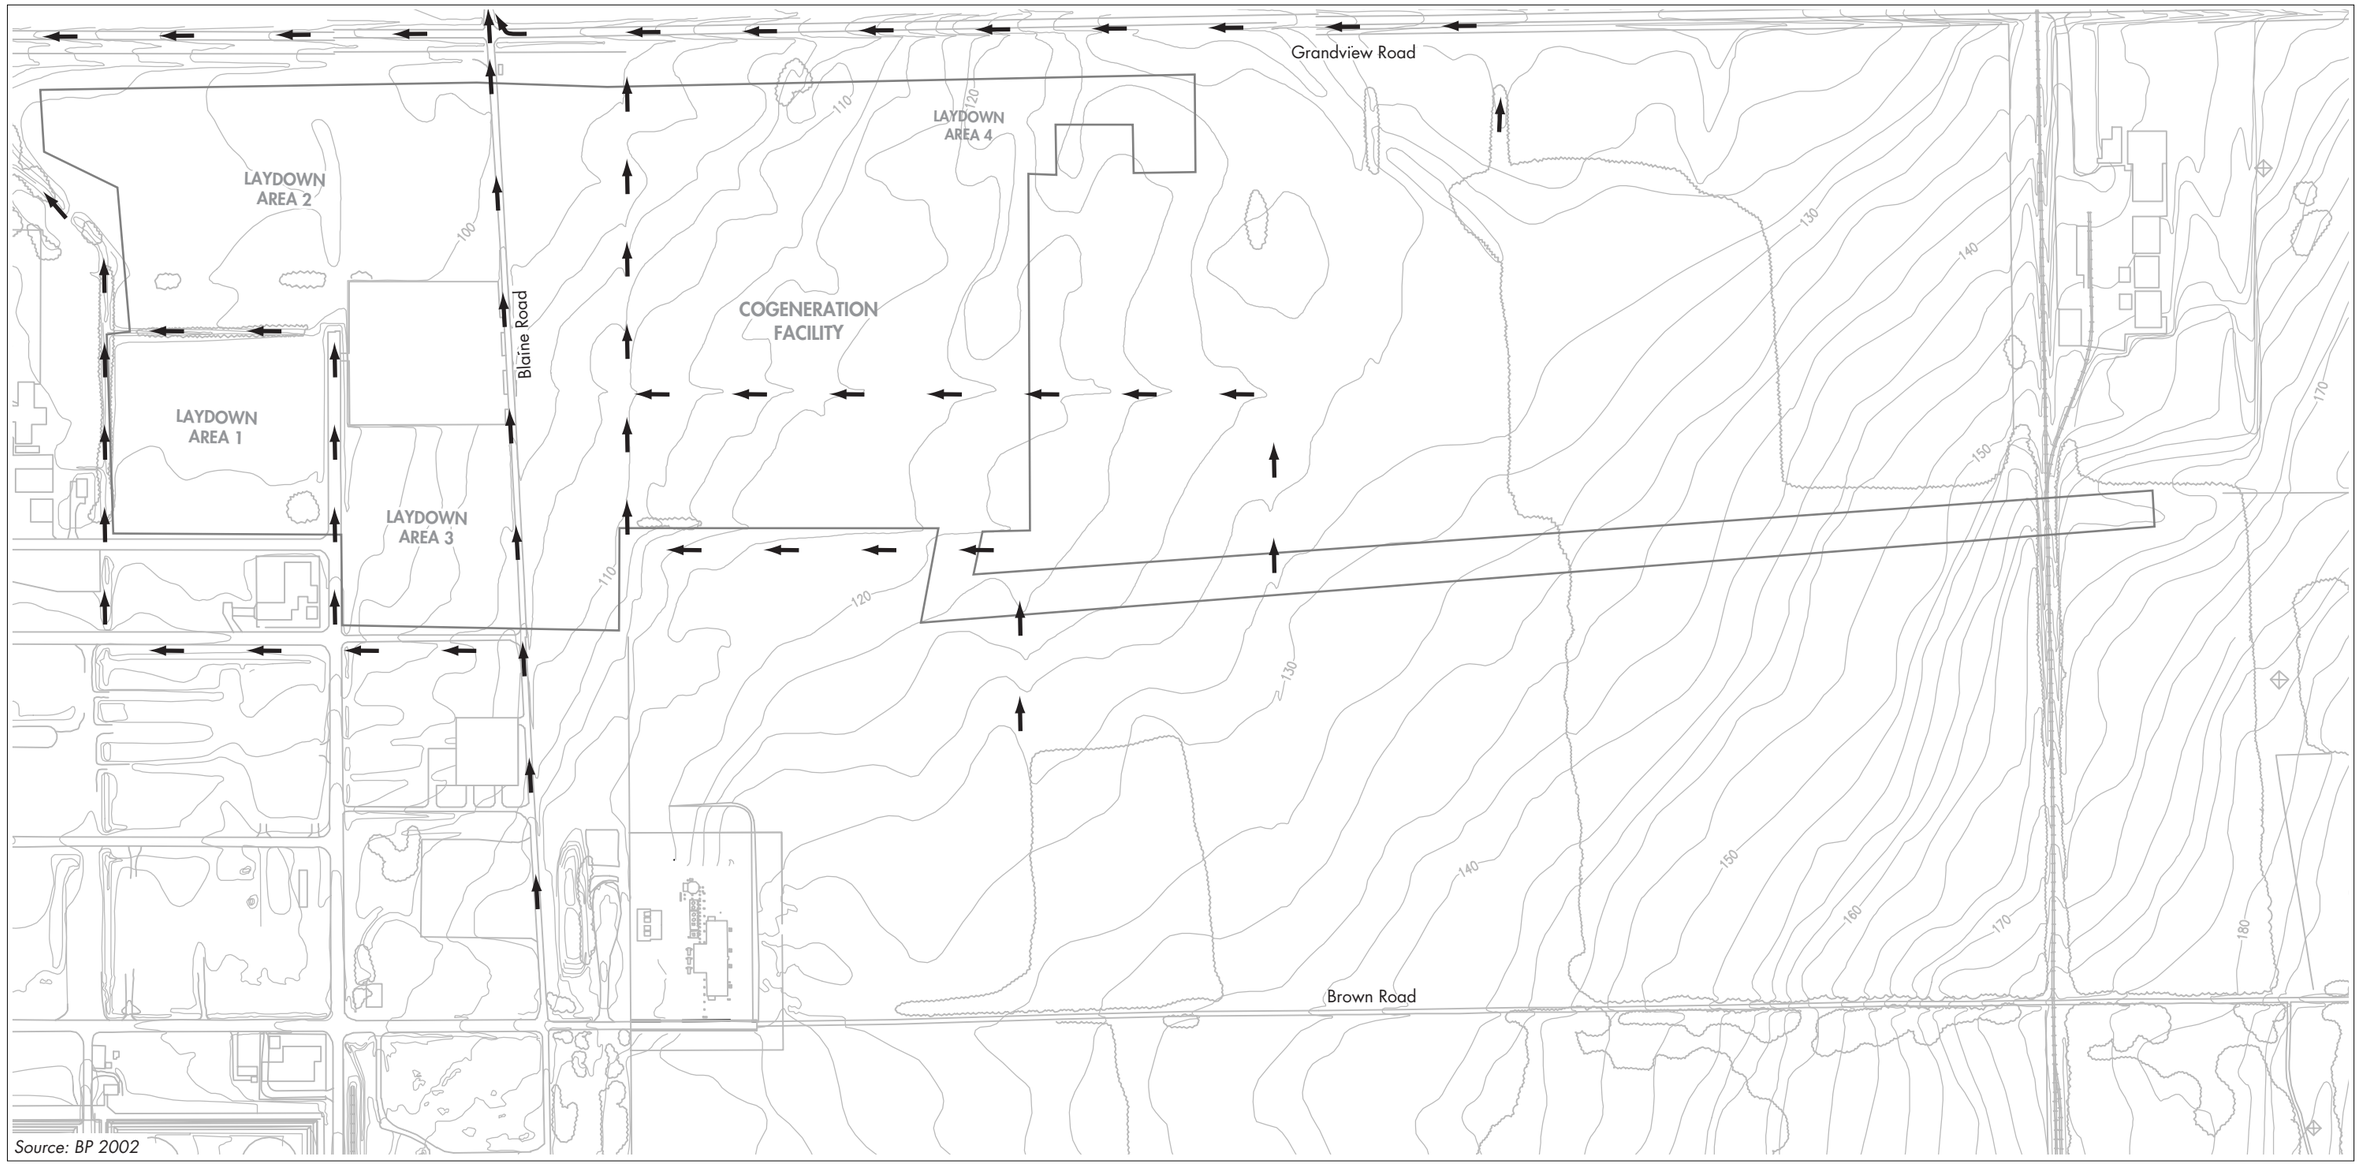

Source: BP 2002

N

0 400'
Approximate Scale in Feet

project site boundary

local drainage

FIGURE 3.3-2

PROJECT SITE DRAINAGE

BP CHERRY POINT COGENERATION EIS

SHAPIRO & ASSOCIATES, INC.

1014003T