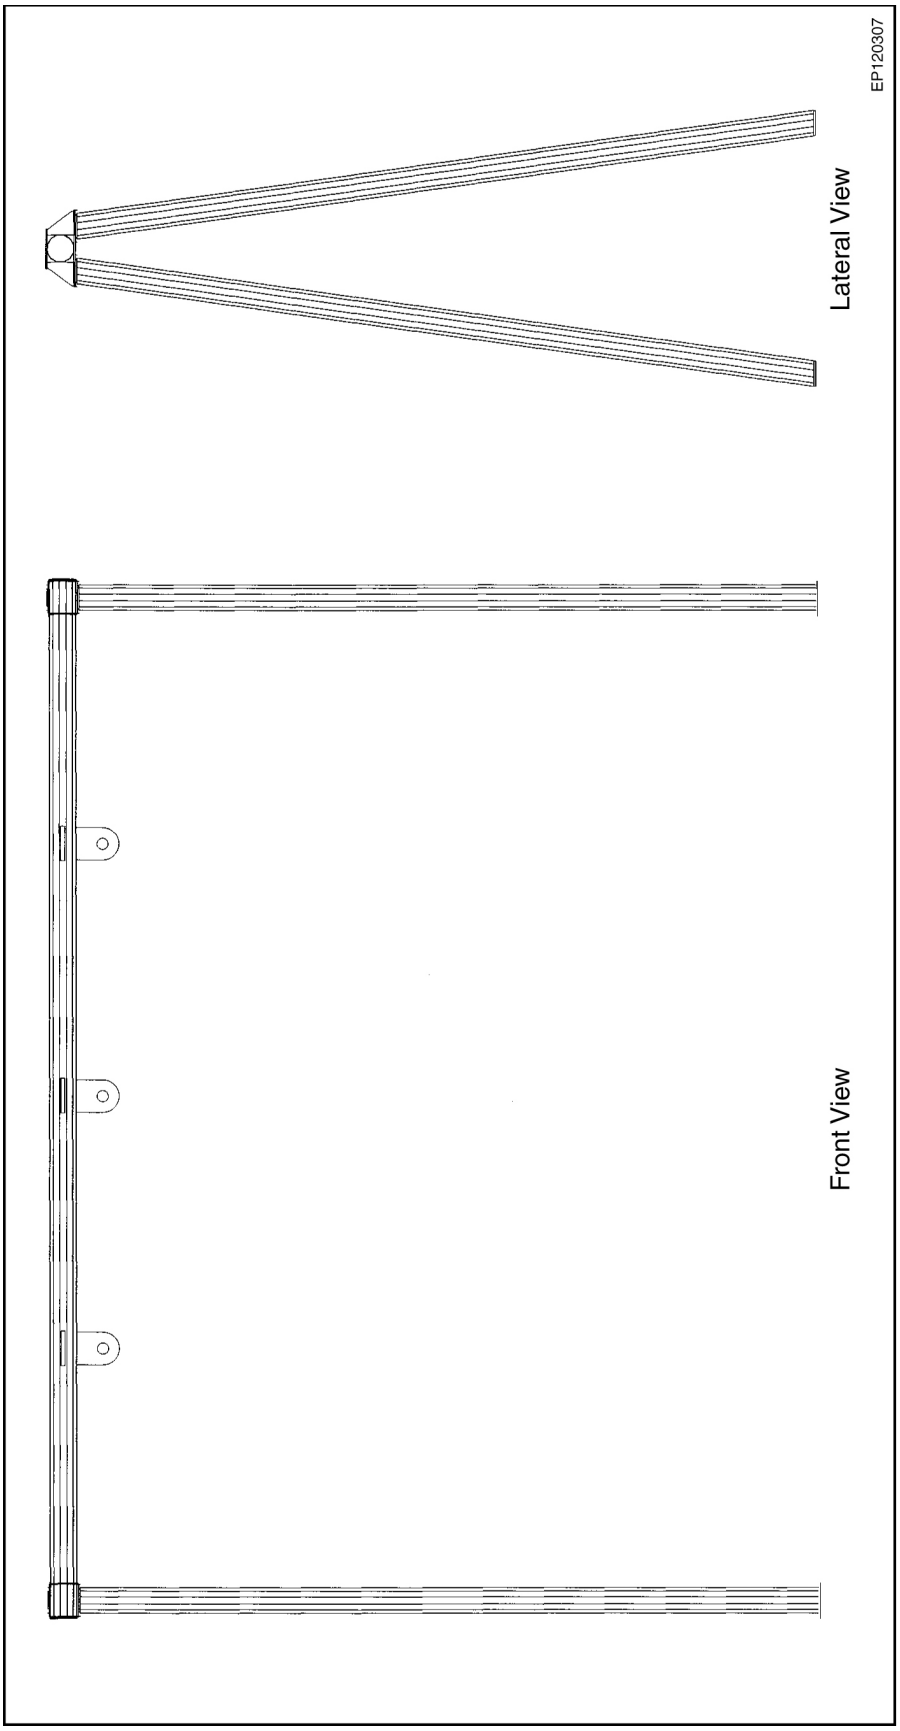


**FIGURE 2.2-12 Crossing Structure**