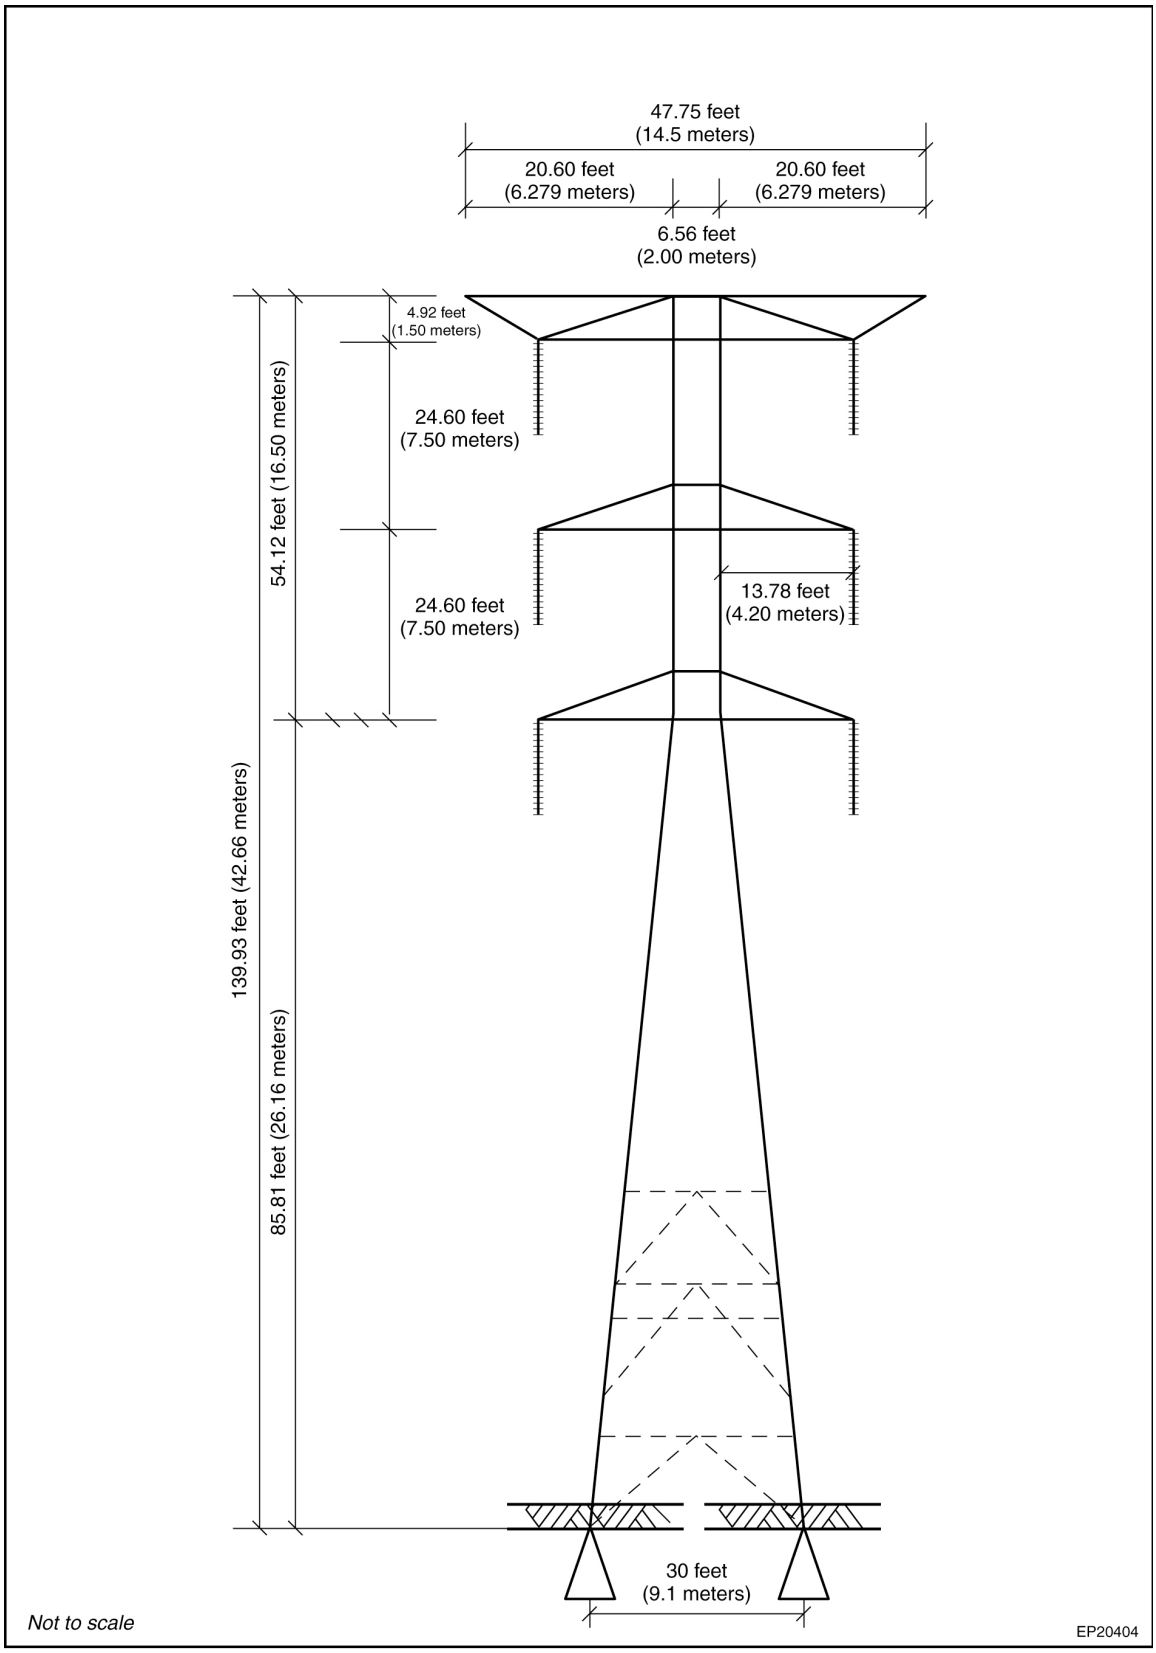

FIGURE 2.2-7 Suspension Tower