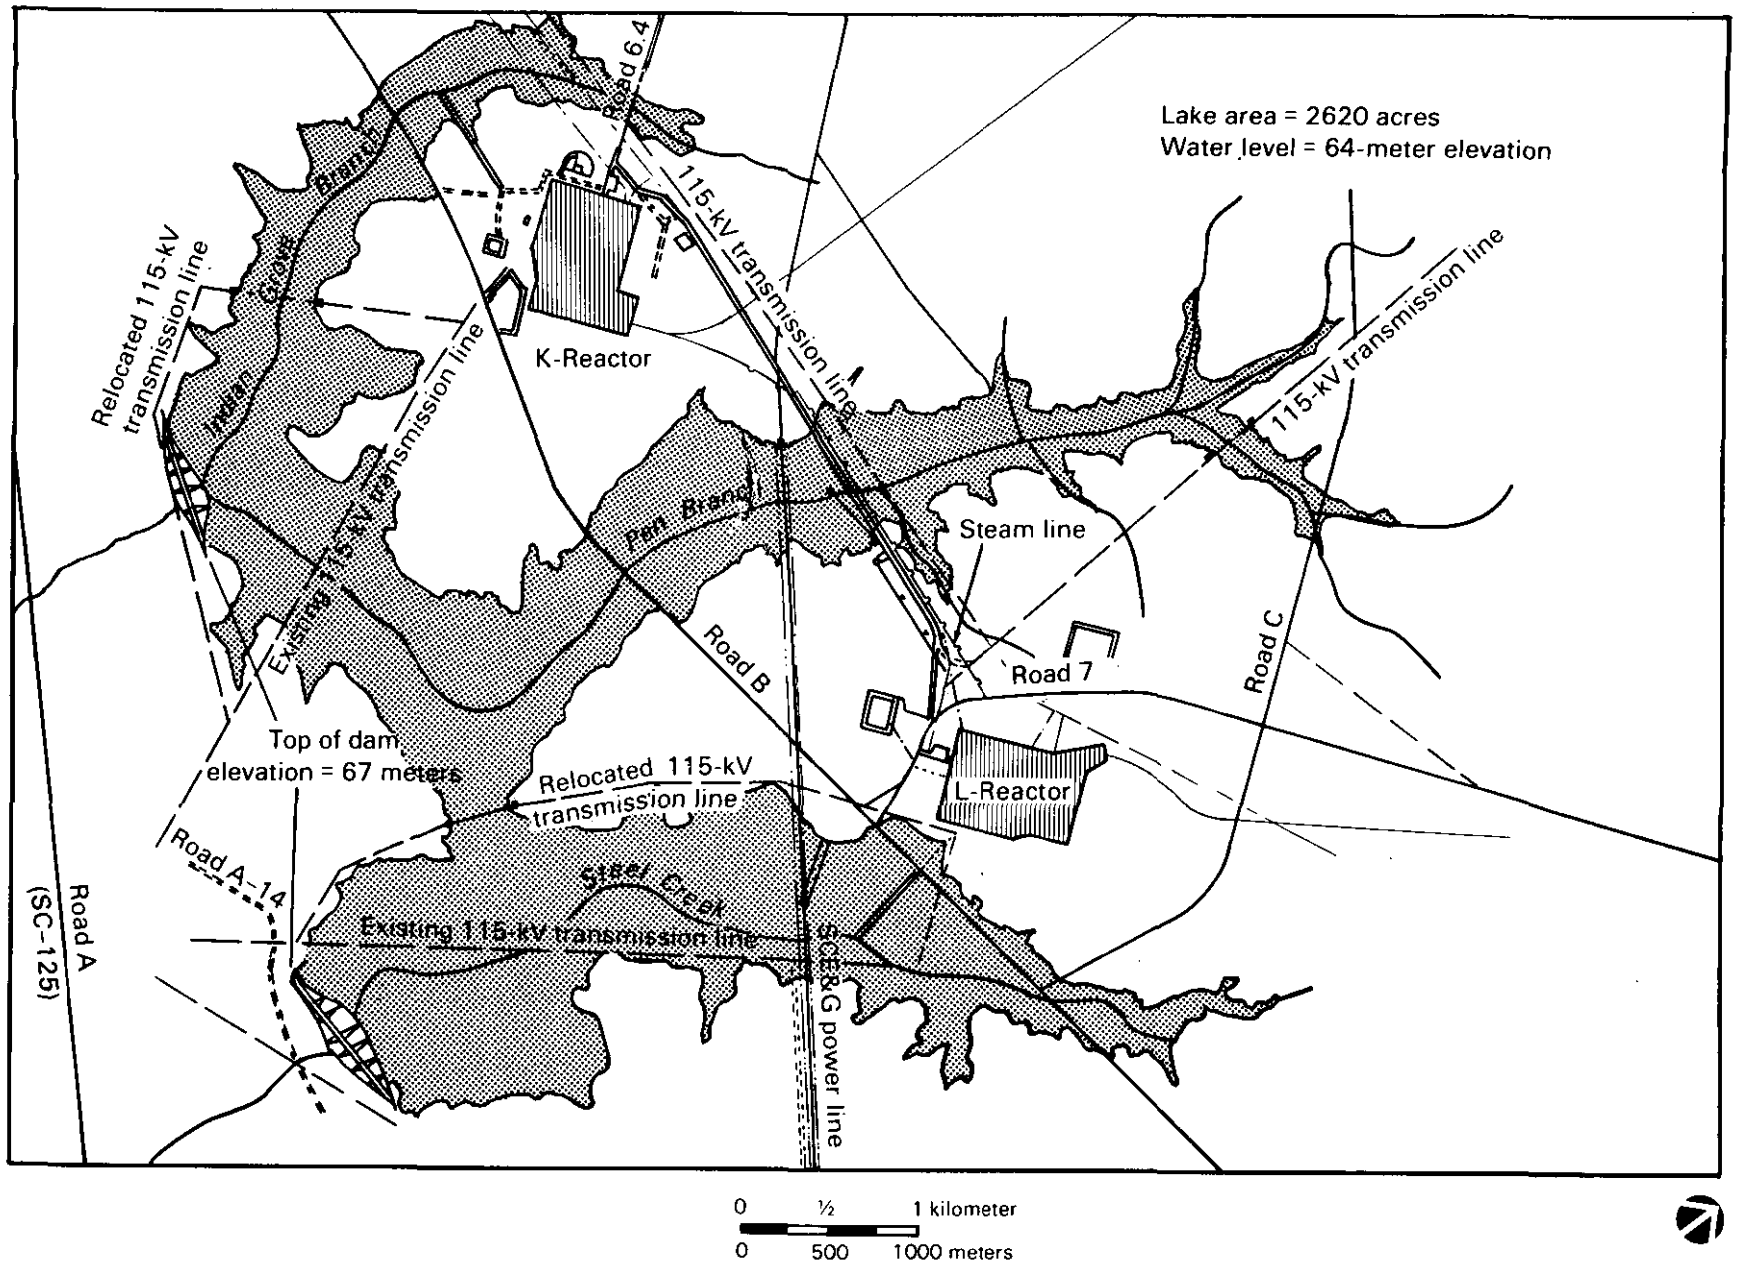

Figure B-8. Conceptual design for Kal Pond.