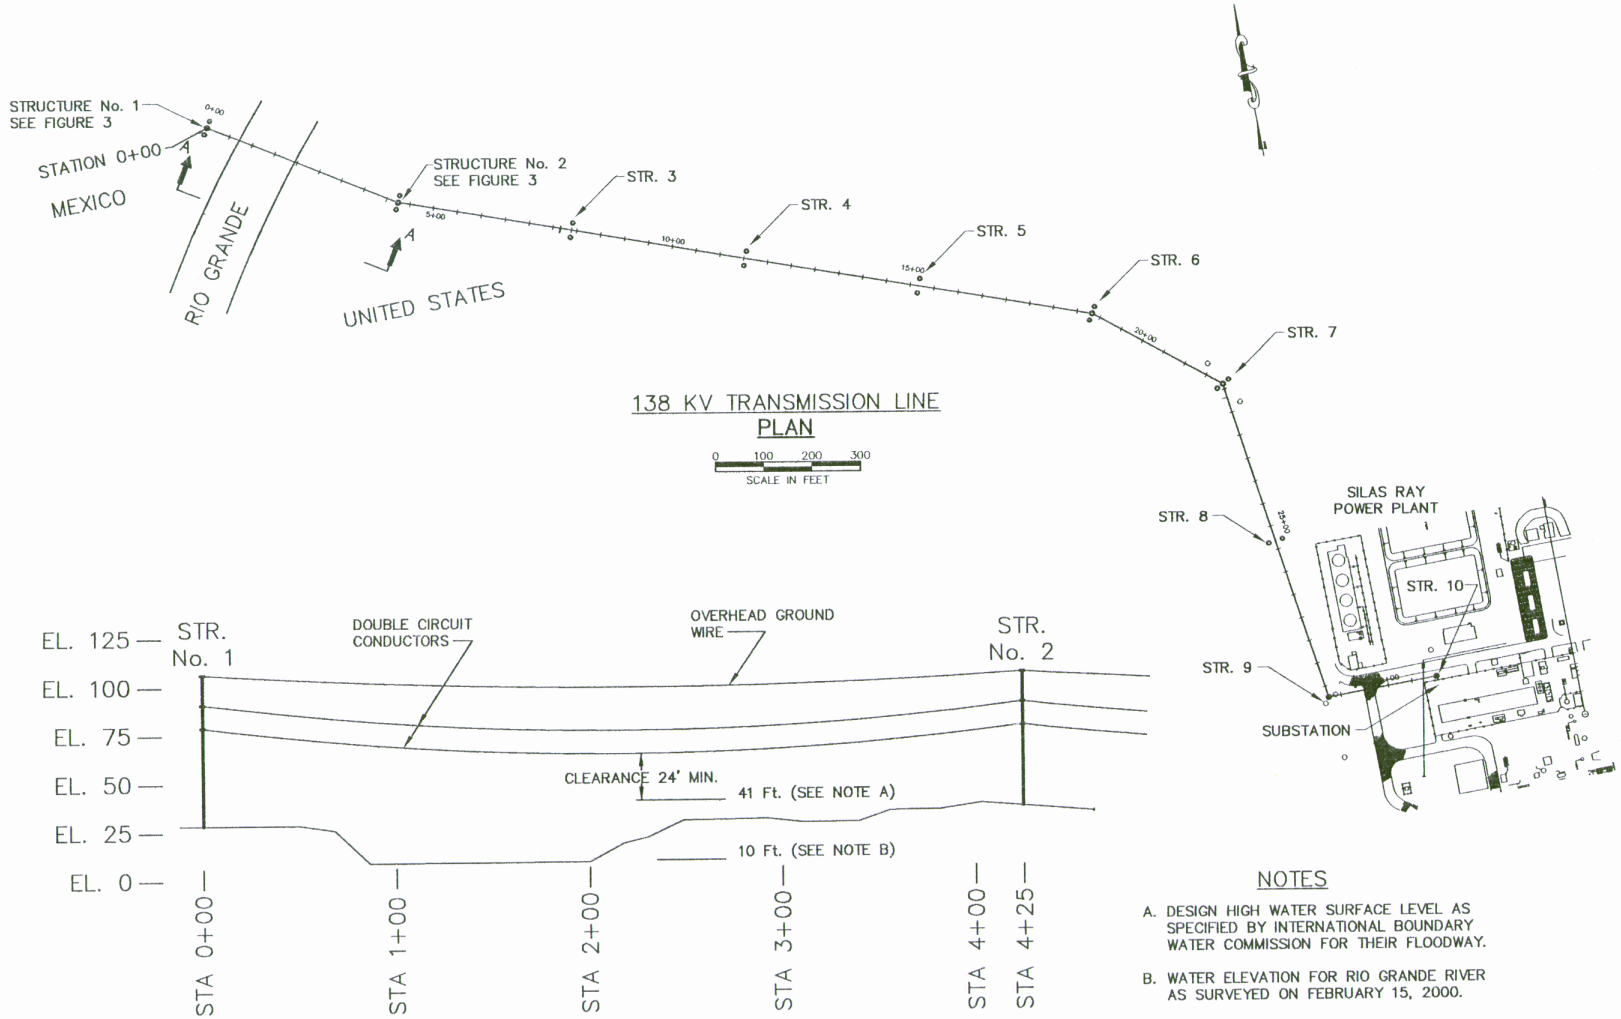

NOTES

A. DESIGN HIGH WATER SURFACE LEVEL AS SPECIFIED BY INTERNATIONAL BOUNDARY WATER COMMISSION FOR THEIR FLOODWAY.

B. WATER ELEVATION FOR RIO GRANDE RIVER AS SURVEYED ON FEBRUARY 15, 2000.

COPYRIGHT 2000 R. W. BECK ALL RIGHTS RESERVED

DES | CIVIL REV | ELEC REV
DWN | MECH REV | STRUC REV
CK'D | APPD | DATE

R·W·BECK

PUBLIC UTILITIES BOARD BROWNSVILLE, TEXAS

138 KV TRANSMISSION LINE TO MEXICO – RIO GRANDE CROSSING

FIGURE 8

PROPOSED PLAN AND SECTION

FILE NO. 002278
W/O 020082301000100
DWG NO. 2823-SK-4.