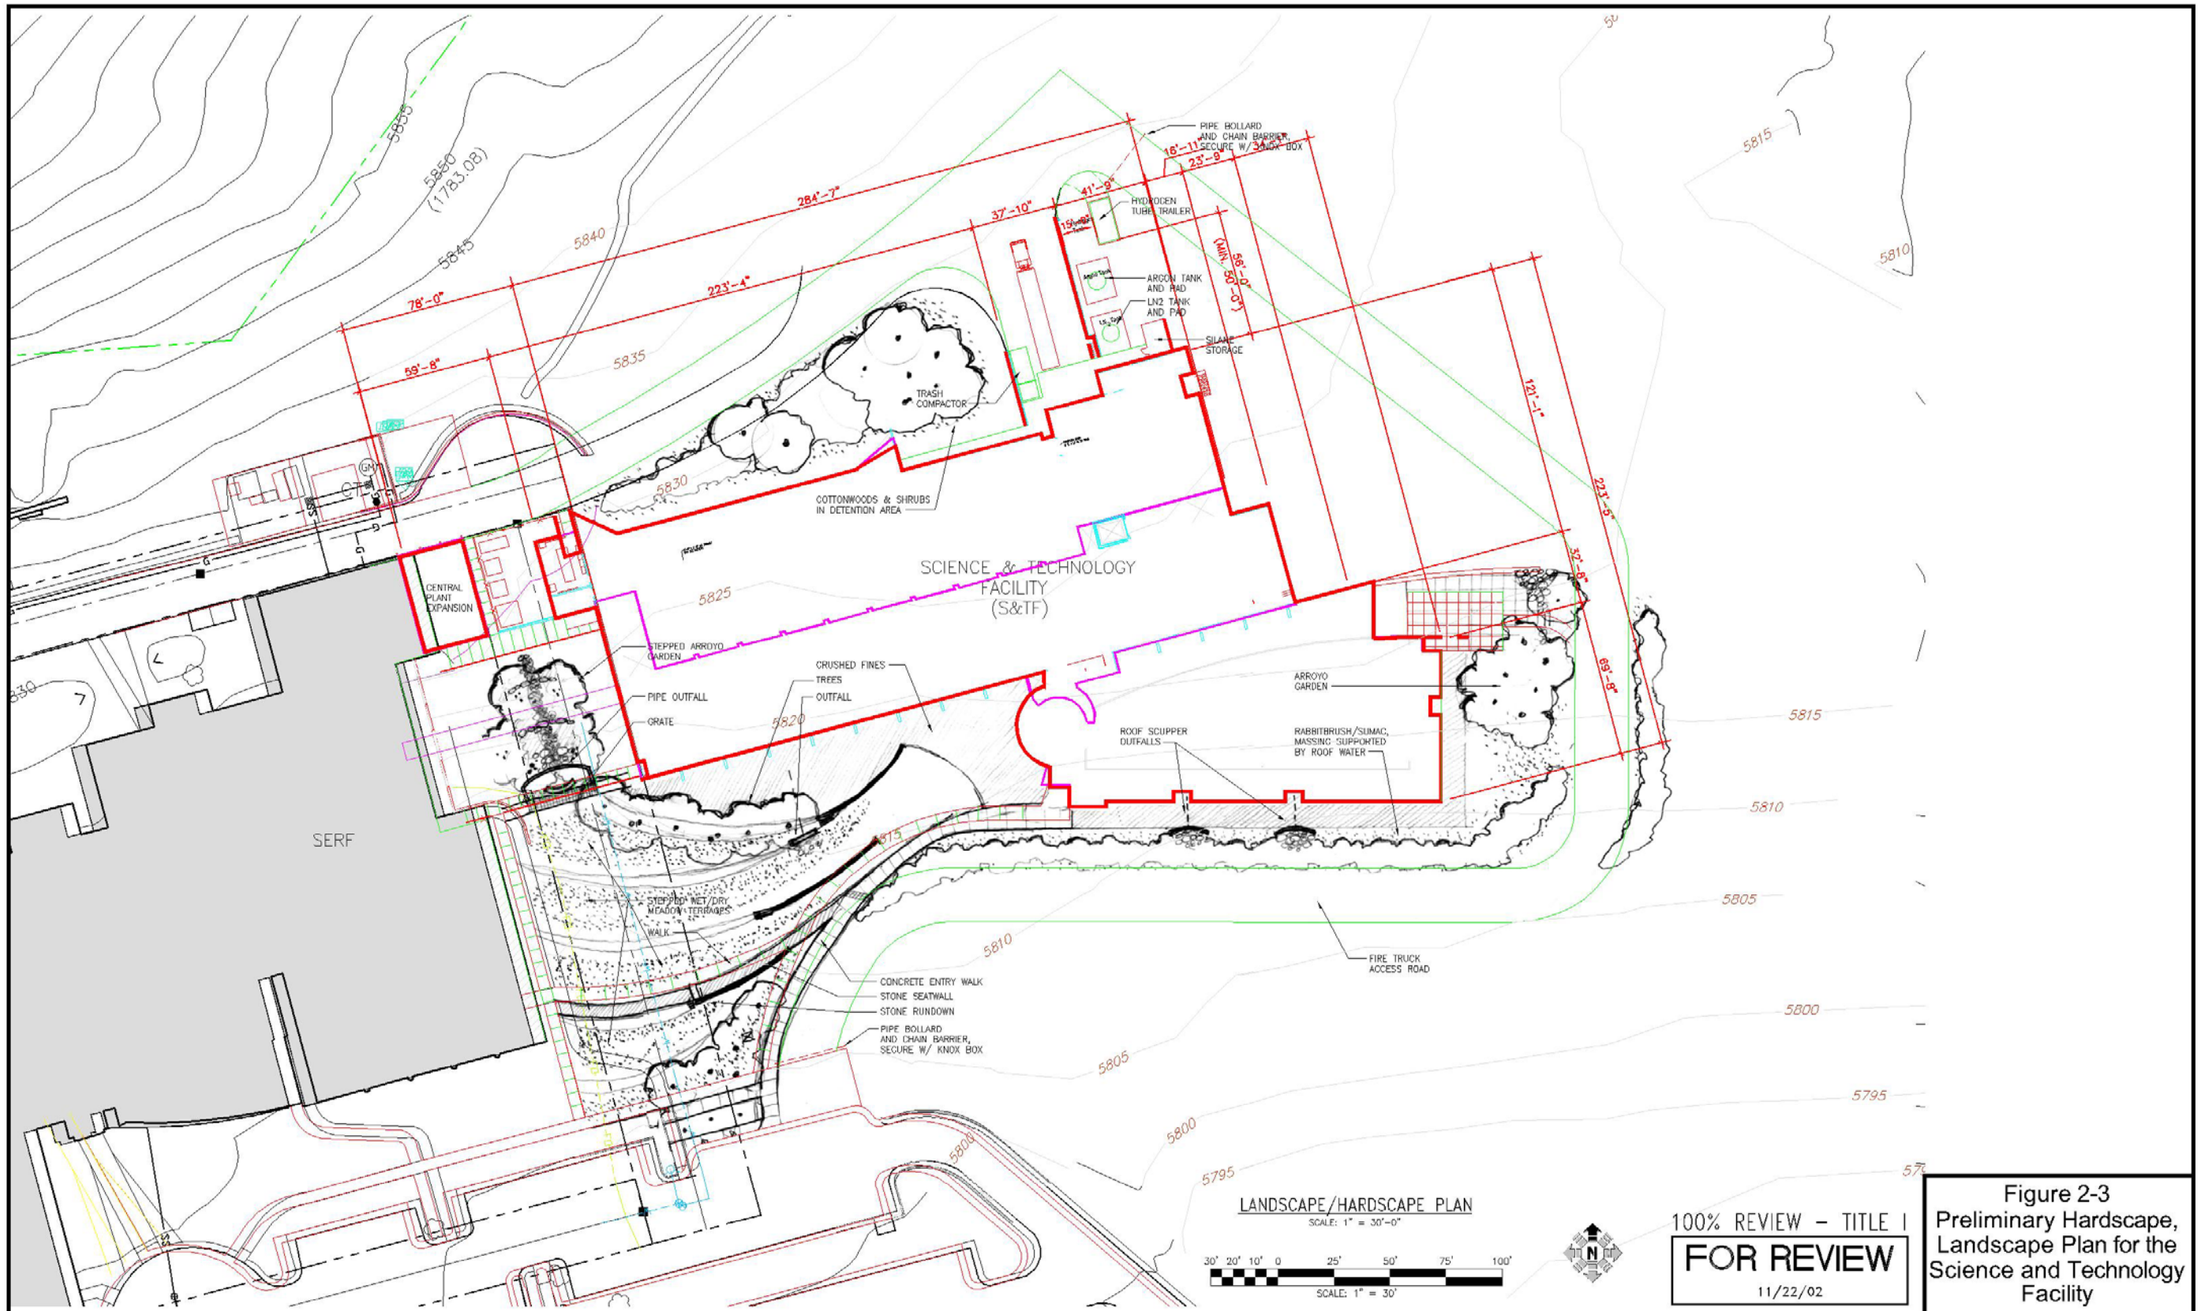

Figure 2-3
Preliminary Hardscape, Landscape Plan for the Science and Technology Facility

NO.	REVISIONS	DATE	BY	APP'D.	BAE
A	PRELIMINARY DESIGN 50% SUBMITTAL – FOR NREL REVIEW	09/17/02	MLK	GS	RET
B	PRELIMINARY DESIGN 100% SUBMITTAL – FOR NREL REVIEW	11/22/02	MLK	GS	RET

FILE INFORMATION			
USER: adenmark	DATE: 11/19/2002	TIME: 08:18	XREF'S: 7
DWG. FILE: PERM-033-A-114.dwg		LAYOUT: Layout1	
DWG. FOLDER: U:\Cad\A\Shoots\			
ACAD VERSION: 15.05s (LMS Tech)			
PLATFORM: Microsoft Windows NT Version 5.0 (x86)			
BORDER: ZB022340-3.DWG	PLOT SCALE: 1" = 1"	UNITS: ENGINEER	
PLOT INFO.: NREL.STB			

ENGINEERING REVIEW	APPROVAL	DATE
DESIGNER	MLK	9/17/02
ENGINEER	-	-
CHECKED BY	GS	9/17/02
A/E APPROVED BY	-	-
NREL APPROVED BY	-	-
BLDG. AREA ENG.	-	-

SmithGroup
SmithGroup Incorporated
2800 North Central Avenue
Suite 1200
Phoenix, Arizona 85004
t 602.265.2200
f 602.265.2244

NREL
National Renewable Energy Laboratory
1617 Cole Boulevard
Golden, Colorado 80401-3393
Operated for the
U.S. Department of Energy
by Midwest Research Institute · Battelle · Bechtel

PERMANENT SITE — ARCHITECTURAL
HARDSCAPE / LANDSCAPE PLAN
SCIENCE & TECHNOLOGY FACILITY – TITLE I

DRAWING NO. PREFIX	DRAWING NO.	REVISION NO.
PERM-033-	A-114	B
NREL PROJECT NO.	NREL WORK ORDER NO.	A/E PROJECT NO.
EX20020101	W0042728	19458.000