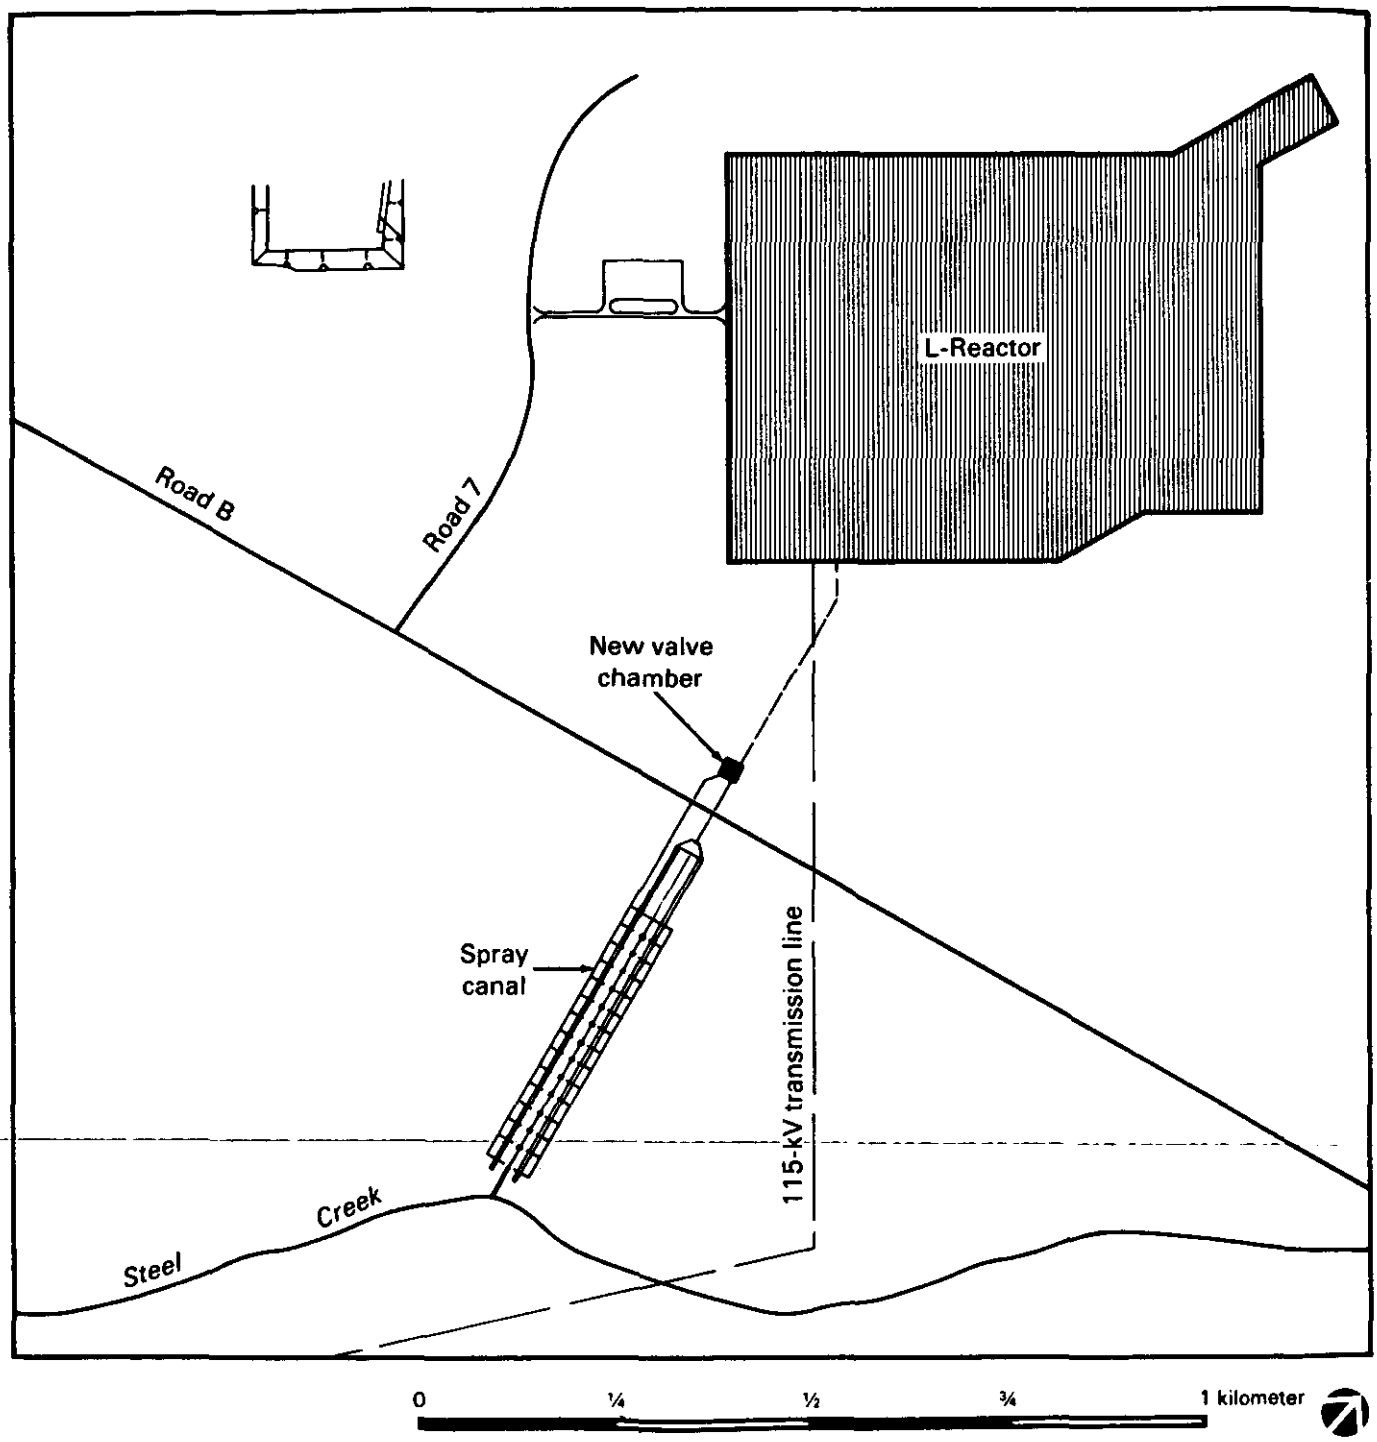

Figure 4-21. Conceptual layout of spray canal.