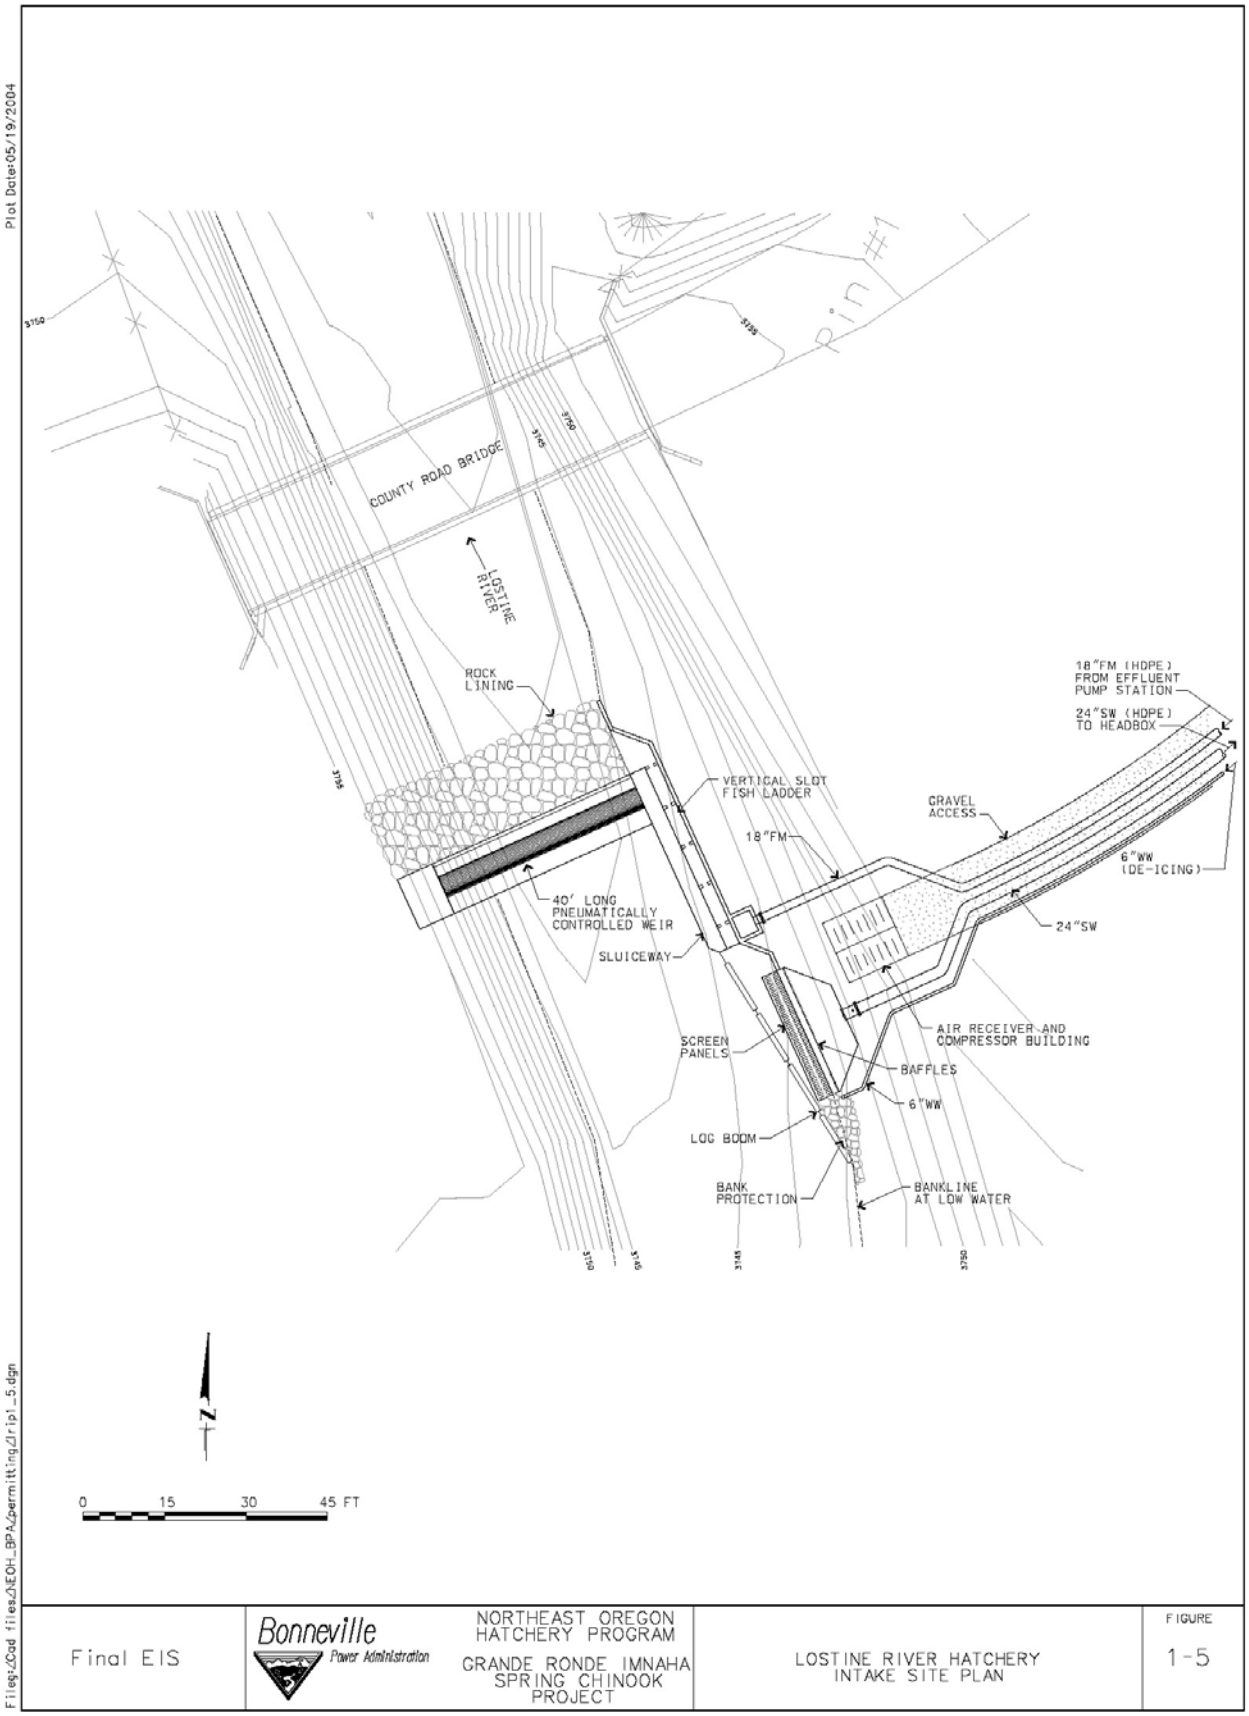
Plot Date:05/19/2004
COUNTY ROAD BRIDGE
LOSTINE RIVER
ROCK LINING
VERTICAL SLOT FISH LADDER
18"FM
40' LONG PNEUMATICALLY CONTROLLED WEIR
SLUICEWAY
SCREEN PANELS
LOG BOOM
BANK PROTECTION
BANKLINE AT LOW WATER
BAFFLES
6"WW
AIR RECEIVER AND COMPRESSOR BUILDING
GRAVEL ACCESS
18"FM (HDPE) FROM EFFLUENT PUMP STATION
24"SW (HDPE) TO HEADBOX
6"WW (DE-ICING)
24"SW
0 15 30 45 FT
Final EIS
Bonneville Power Administration
NORTHEAST OREGON HATCHERY PROGRAM
GRANDE RONDE IMNAHA SPRING CHINOOK PROJECT
LOSTINE RIVER HATCHERY INTAKE SITE PLAN
FIGURE
1-5