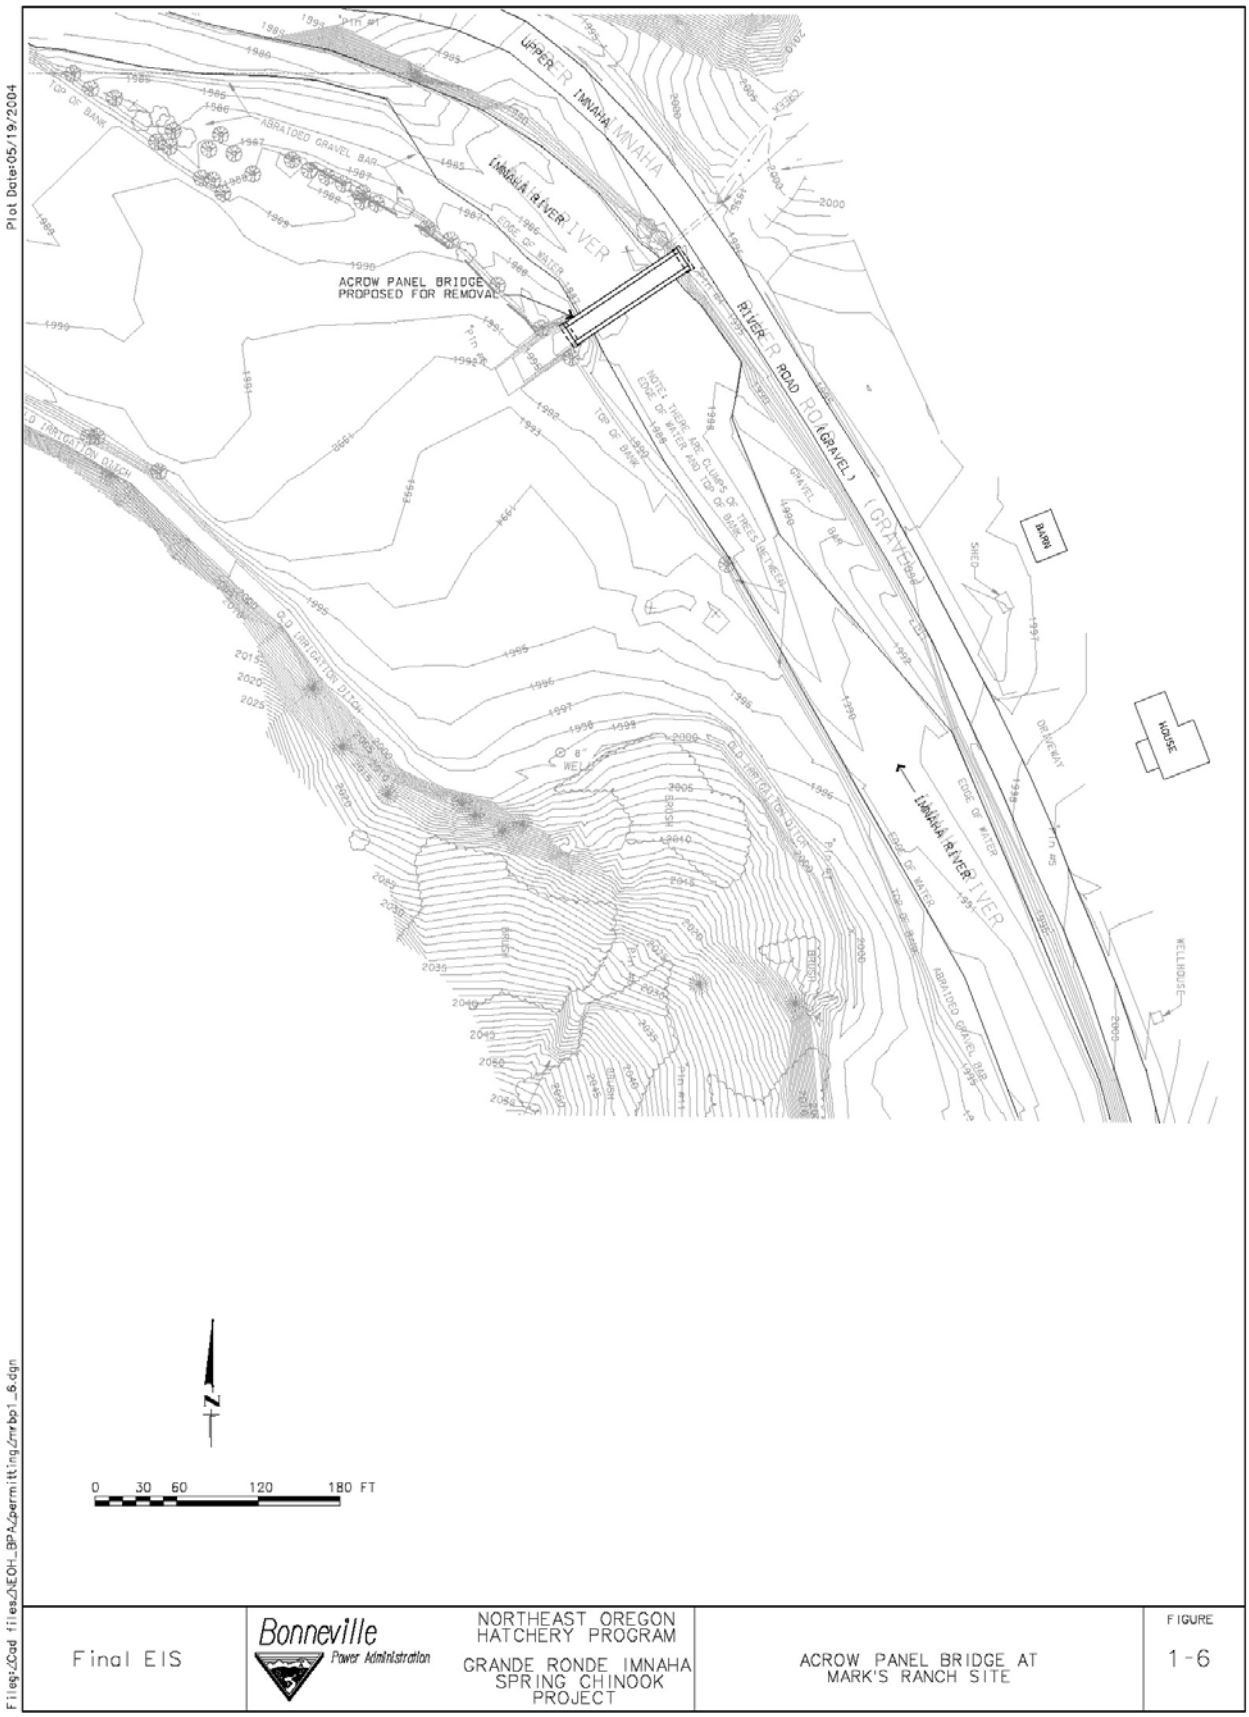

Final EIS	Bonneville Power Administration	NORTHEAST OREGON HATCHERY PROGRAM GRANDE RONDE IMNAHA SPRING CHINOOK PROJECT	ACROW PANEL BRIDGE AT MARK'S RANCH SITE	FIGURE 1-6