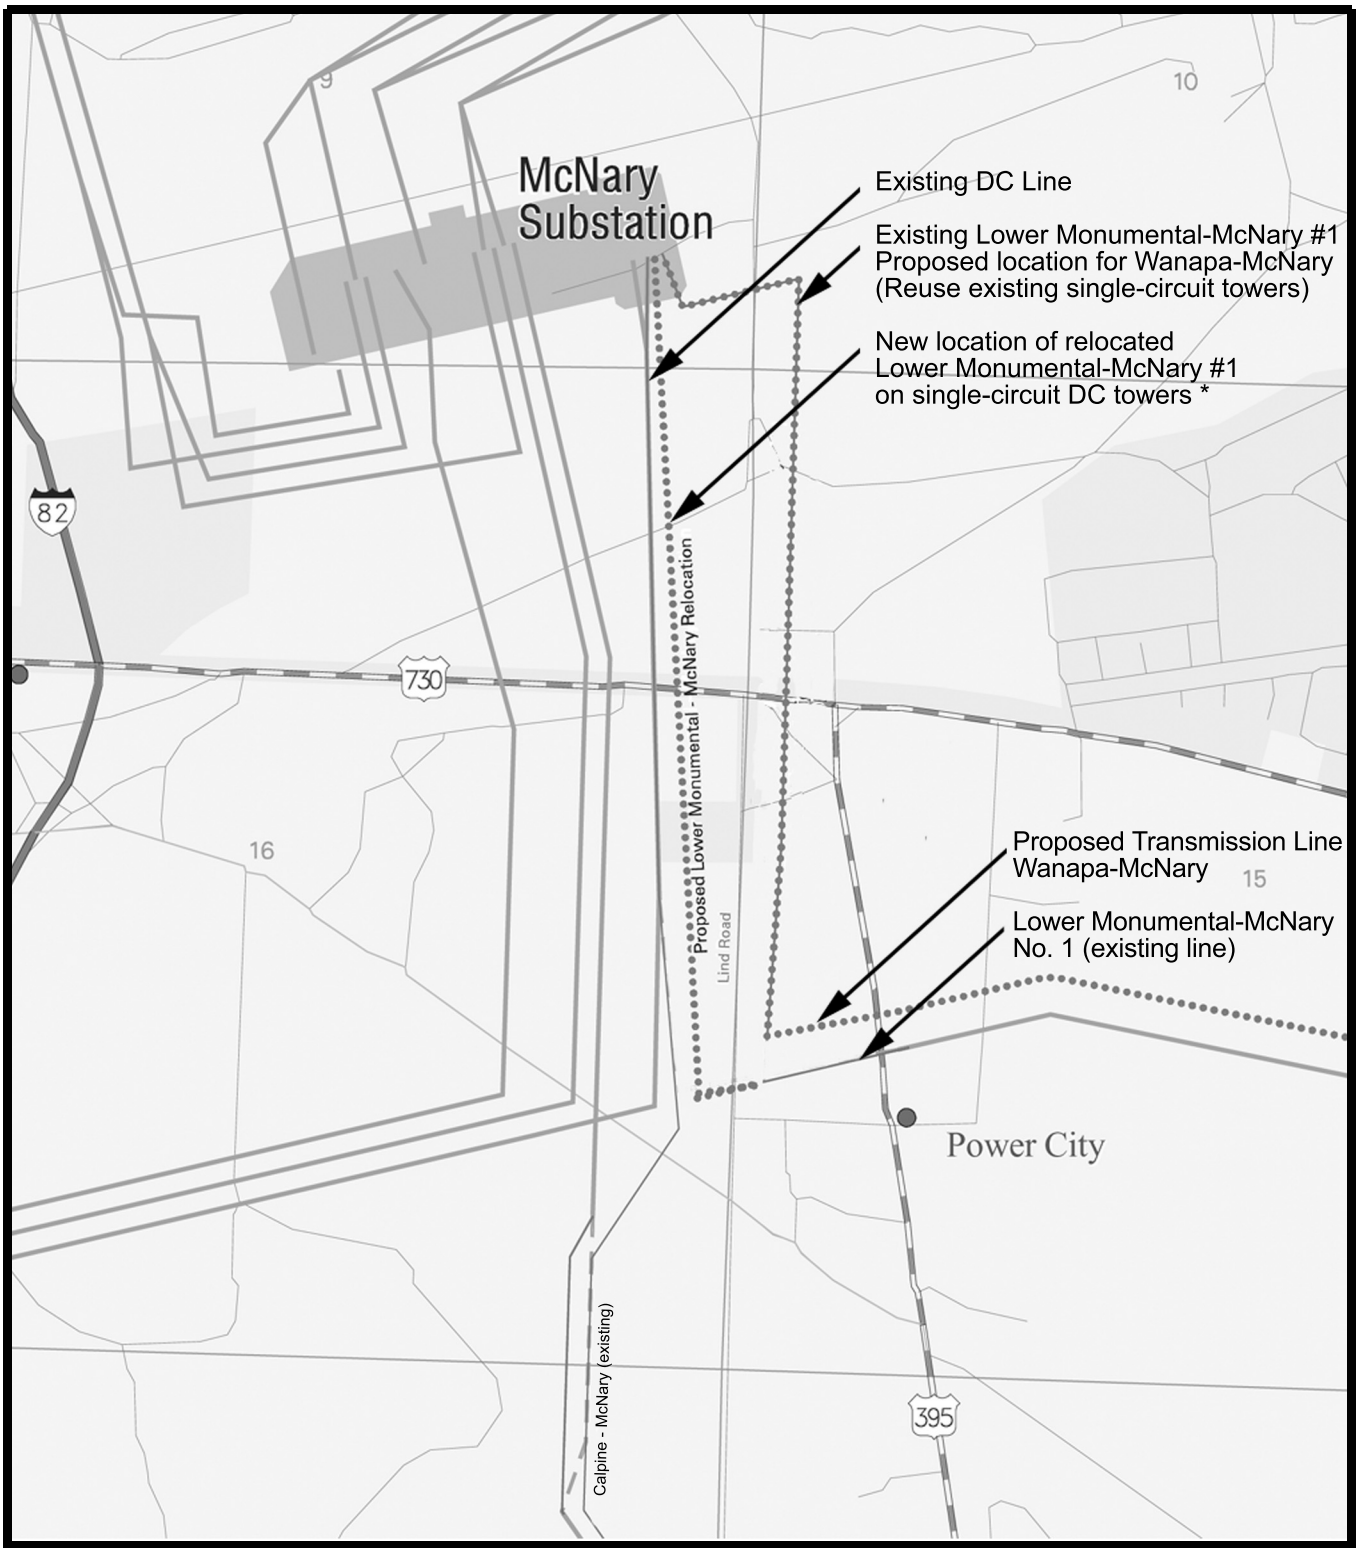

* See page 2.4.2 for description of optional transmission structure for Proposed Action and Line Alternative 1.

Source: BPA, 2003.

Wanapa Energy Center EIS

Figure 2.3-8

Electrical Transmission Line Modifications at McNary Substation to Accommodate the Wanapa Energy Center Project