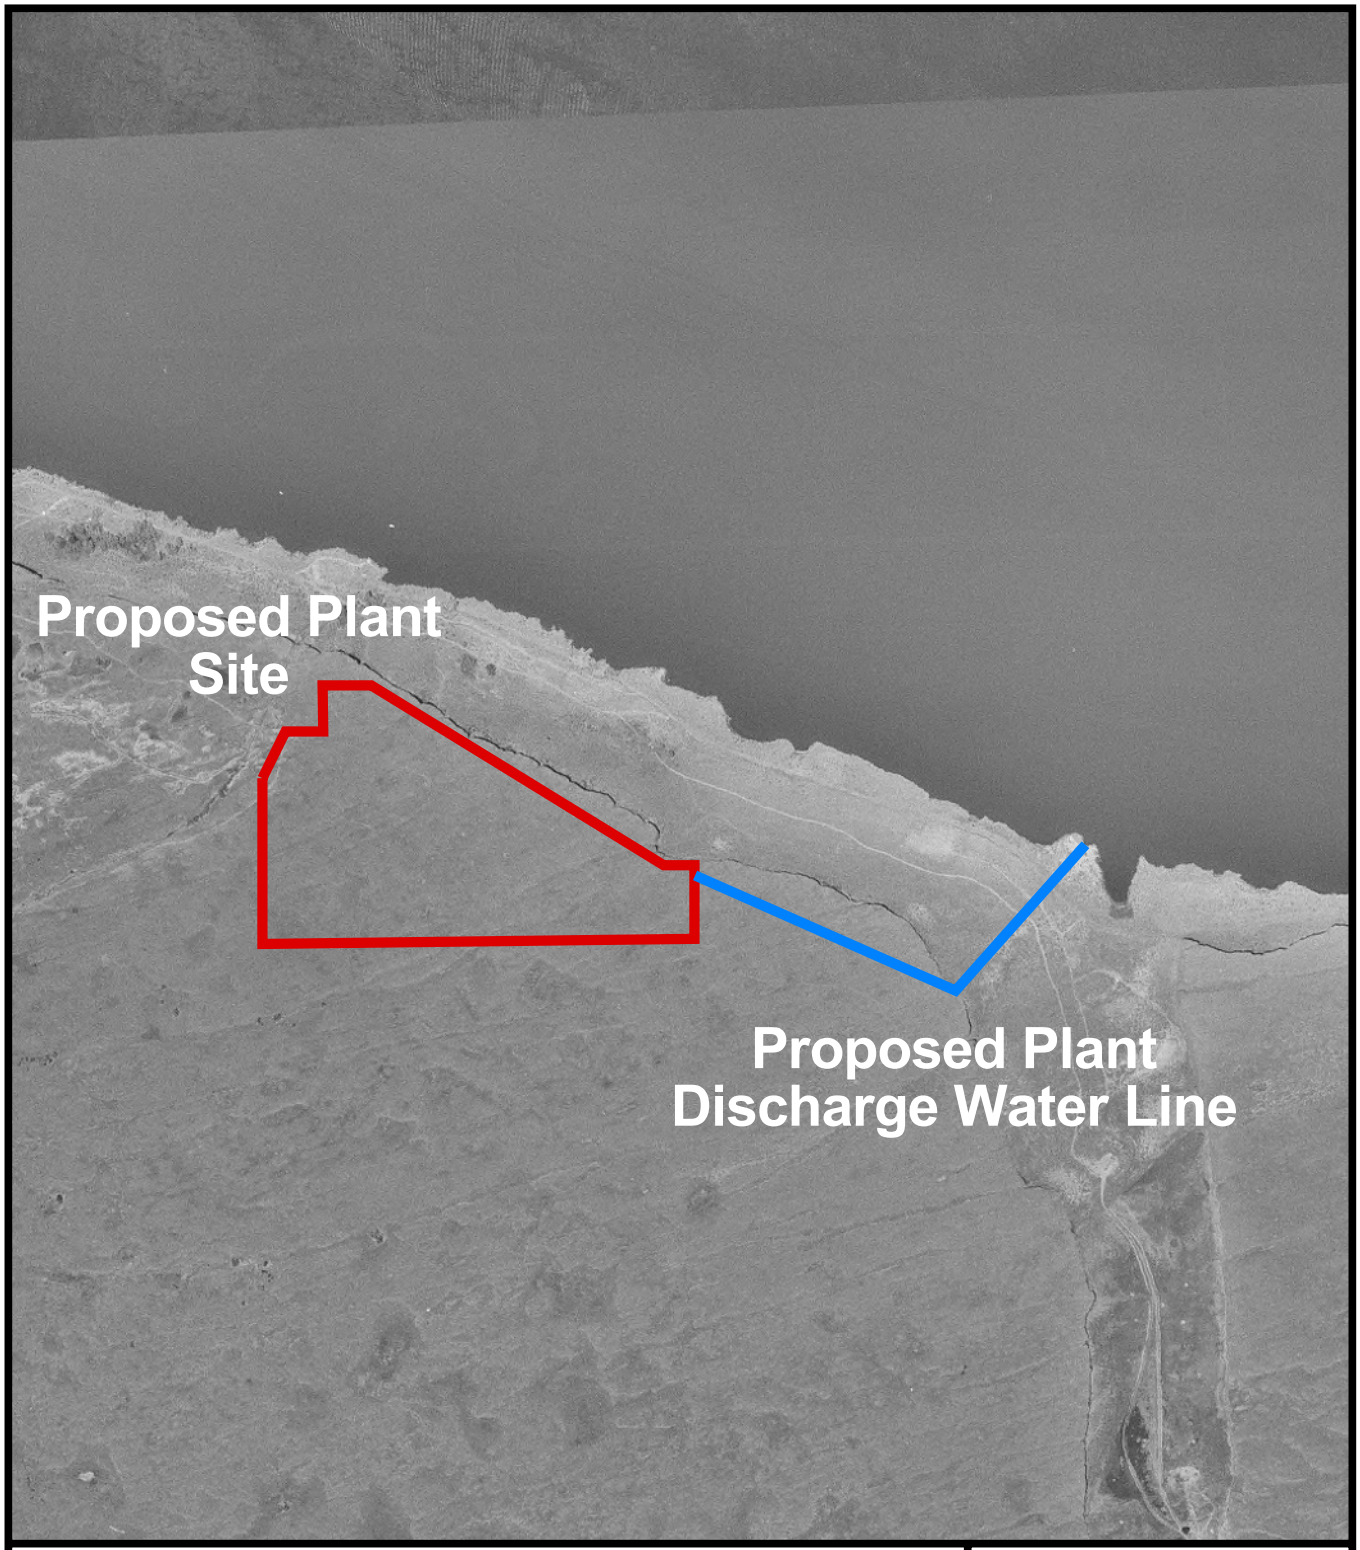

Legend

Plant Water Discharge Line

Proposed Plant Site

N
W
E
S

0 1000 2000 Feet

Wanapa Energy Center EIS

Figure 2.4-11

Plant Discharge Water Line

11/11/04