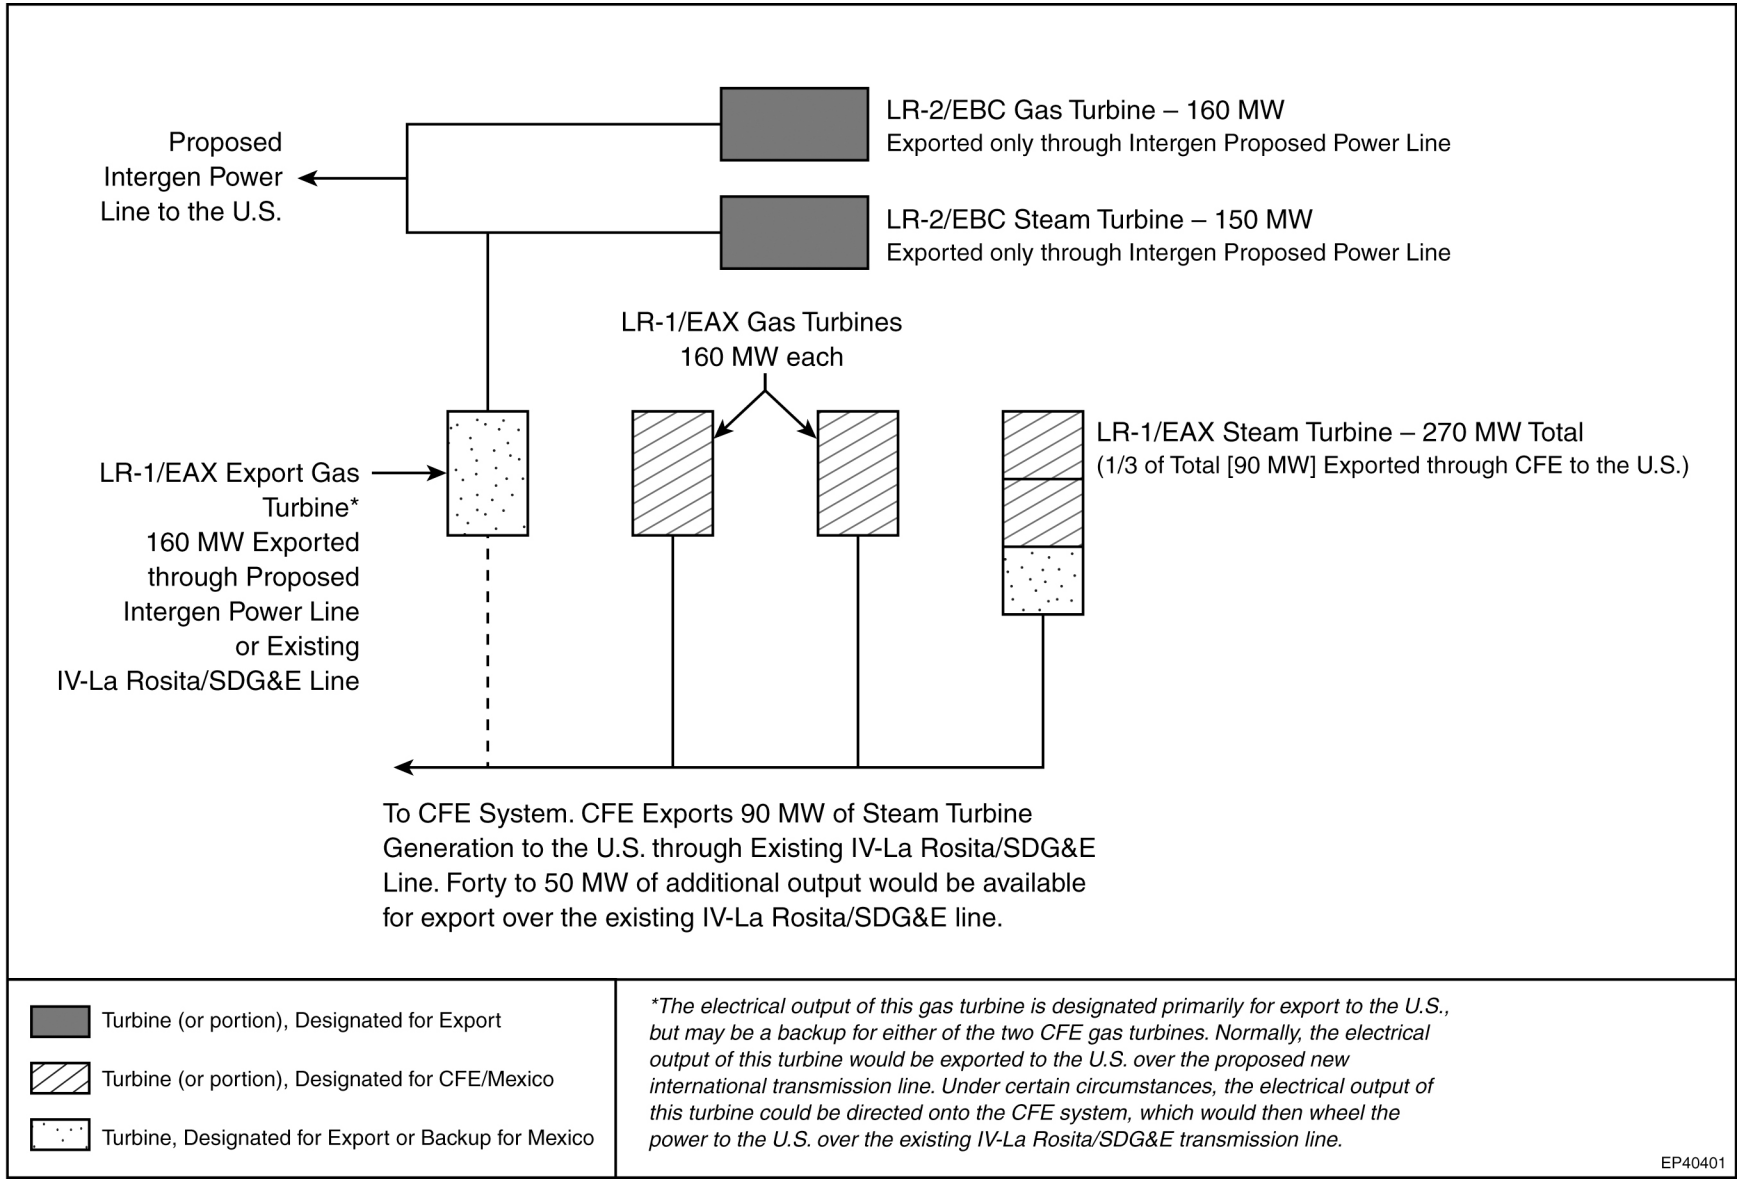

FIGURE 1.1-2 La Rosita Power Complex: Electrical Distribution